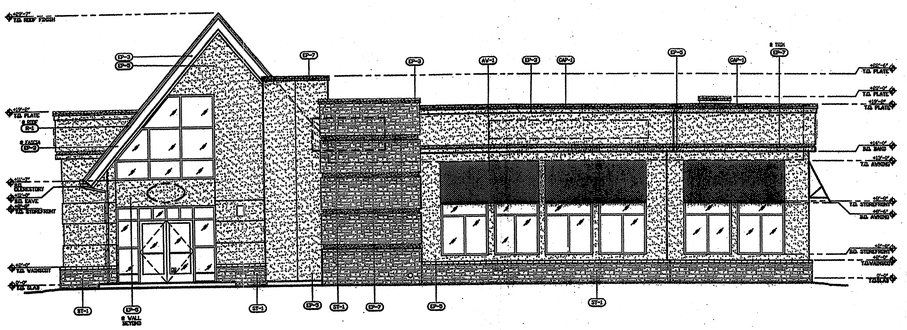

FRONT ELEVATION			
TOTAL FACADE AREA	STOREFRONT AREA	STONE AREA	STUCCO AREA
1,774 SF	363 SF	338 SF	843 SF
		MASONRY %	
		29%	71%

FRONT ELEVATION (1)

SCALE: 1/8" = 1'-0"

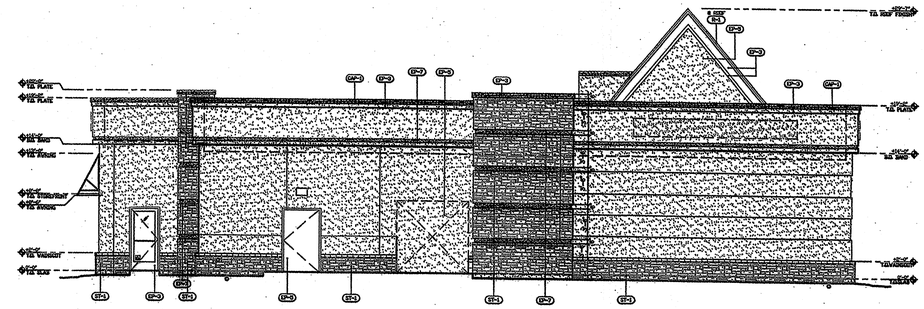

FRONT ELEVATION			
TOTAL FACADE AREA	STOREFRONT AREA	STONE AREA	STUCCO AREA
1,760 SF	24 SF	371 SF	1205 SF
		MASONRY %	
		24%	76%

REAR ELEVATION (2)

SCALE: 1/8" = 1'-0"

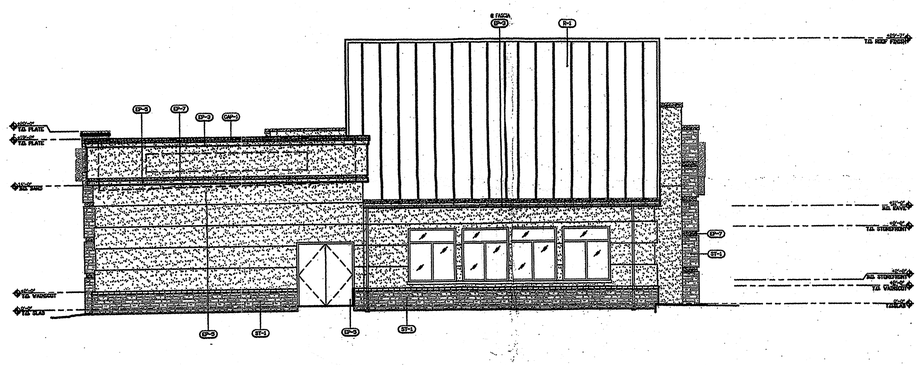

FRONT ELEVATION			
TOTAL FACADE AREA	STOREFRONT AREA	STONE AREA	STUCCO AREA
1,758 SF	128 SF	186 SF	752 SF
		MASONRY %	
		20%	80%

LEFT ELEVATION (3)

SCALE: 1/8" = 1'-0"

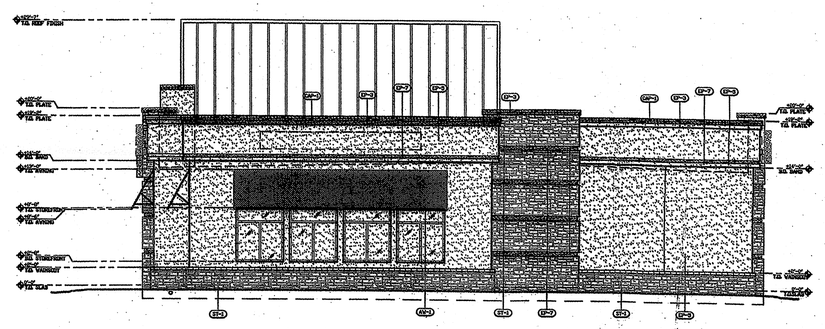

FRONT ELEVATION			
TOTAL FACADE AREA	STOREFRONT AREA	STONE AREA	STUCCO AREA
1,762 SF	128 SF	357 SF	901 SF
		MASONRY %	
		28%	72%

RIGHT ELEVATION (4)

SCALE: 1/8" = 1'-0"

MATERIALS SCHEDULE

EXTERIOR PAINT

- EP-1 ICI DULUX PAINT; COLOR - #1575 PHANTOM BLUE (BLUE-SATIN FINISH)
- EP-2 NOT USED
- EP-3 ICI DULUX PAINT; COLOR - #159 CLASSIC LIBERTY RED (DK. RED-SATIN FINISH)
- EP-4 NOT USED
- EP-5 ICI DULUX PAINT; COLOR - #752 RIVER BIRCH (LIGHT TAN-SATIN FINISH)
- EP-6 ICI DULUX PAINT; COLOR - #607 SAHARA (DARK TAN-SATIN FINISH)
- EP-7 BENJAMIN MOORE PAINTS (800) 642-5678; COLOR: IHOP BLUE - #811 (SEMI-GLOSS FINISH)
- EP-8 ICI DULUX PAINT; COLOR - #2005 FRENCH WHITE (OFF-WHITE-SATIN FINISH)

ROOFING & PARAPET CAP

- R-1 COLOR: KYNAR 500, COLOR TO MATCH EP-1
- CAP-1 COLOR: KYNAR 500 'AUTUMN RED'

AWNINGS

- AW-1 FRAME FINISH: POWDERCOAT TO MATCH EP-5
  FABRIC COLOR946-167 IHOP BLUE BY 3M PANAFLEX

STONE VENEER

- ST-1 COLOR & PATTERN: HILL COUNTRY CHALK WITH WATER TABLE (COLOR BIRCH) BY LONESTAR STONE

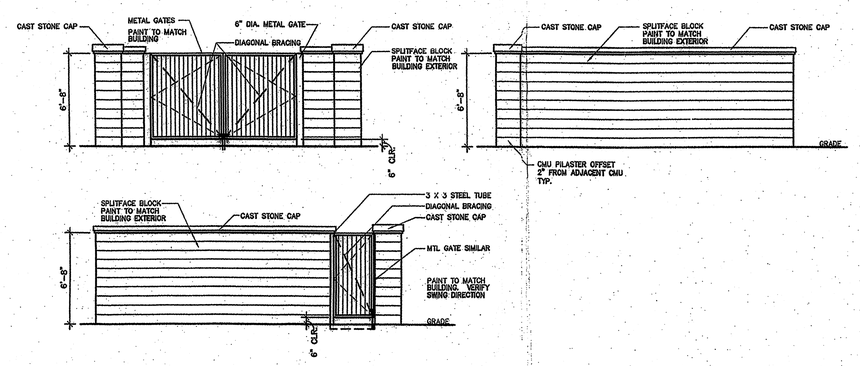

TRASH ENCLOSURE ELEVATIONS (5)

SCALE: 3/16" = 1'-0"

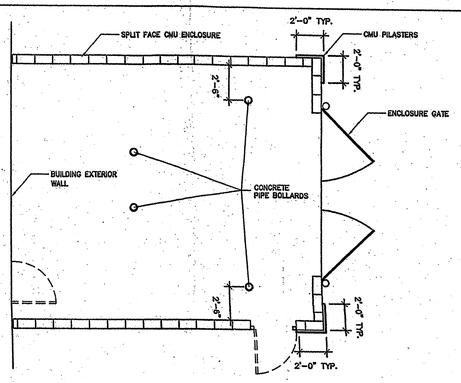

TRASH ENCLOSURE PLAN (6)

SCALE: 3/16" = 1'-0"

CASE #: 08-07-SP

REVISIONS:	
5-09-2008	1
5-28-2008	2

ARCHITECT:

REGISTERED ARCHITECT ROBERT R. LEE JR. 14038 STATE OF TEXAS

HEIGHTS VENTURE, L.L.C.
HOUSTON
1111 North Loop West, Suite 650
Houston, Texas 77008
713 869 1181 V
713 869 1187 F
DALLAS
15851 Dallas Parkway, Suite 350
Addison, Texas 75001
972 490 7330 V
CHICAGO
205 West Wacker Drive, Suite 1210
Chicago, Illinois 60606
312 372 2233 V

IHOP RESTAURANT

121 & GLADE ROAD
EULESS, TEXAS 76039-7832

IHOP RESTAURANT

STORE NO.
0000

LOCATION:
IHOP RESTAURANT
ICON PROTOTYPE
STUCCO SYSTEM
STANDARD BLDG.
STANDARD
FLOOR PLAN

DATE:	05/28/08
ISSUED FOR:	
PERMITS	00/00/00
BIDS	0/0/00
CONSTRUCTION	0/0/00
SCALE:	AS NOTED
DRAWN BY:	AL
JOB NO:	07188

SHEET TITLE:

EXTERIOR ELEVATIONS

SHEET NO.: