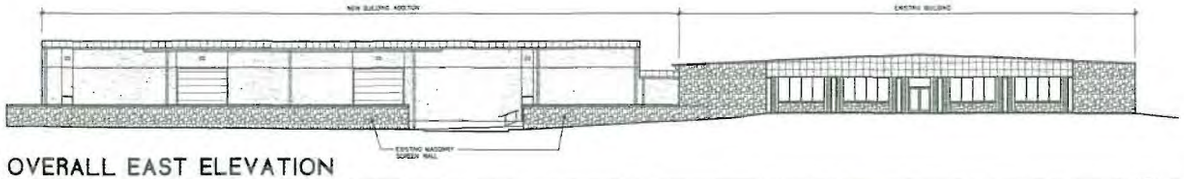

04 OVERALL EAST ELEVATION
SCALE: 1/16"=1'-0"

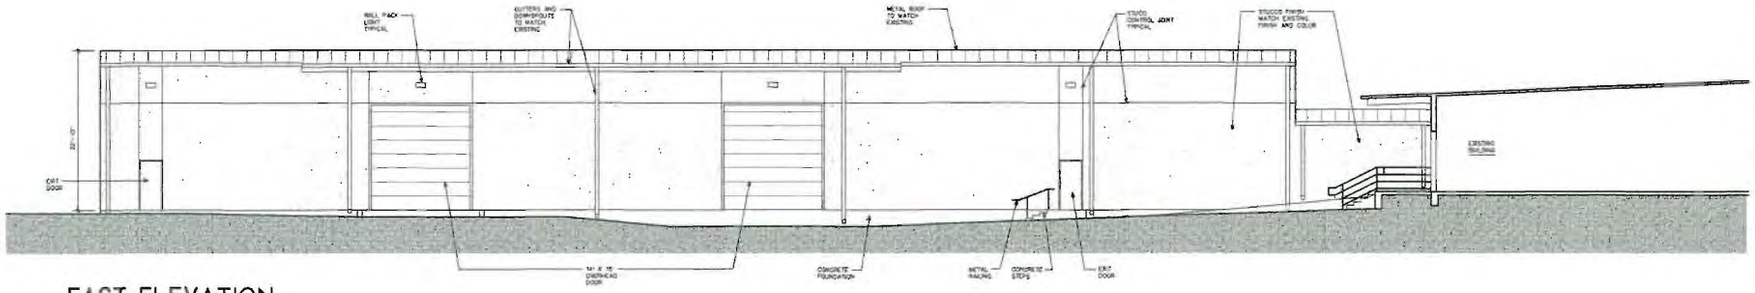

03 EAST ELEVATION
SCALE: 1/8"=1'-0"

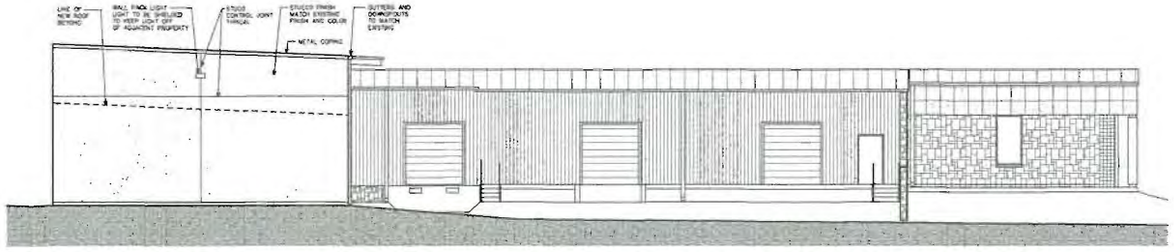

NOTE:
ALL EXTERIOR FACADE MATERIALS WILL BE STUCCO.

02 SOUTH ELEVATION
SCALE: 1/8"=1'-0"

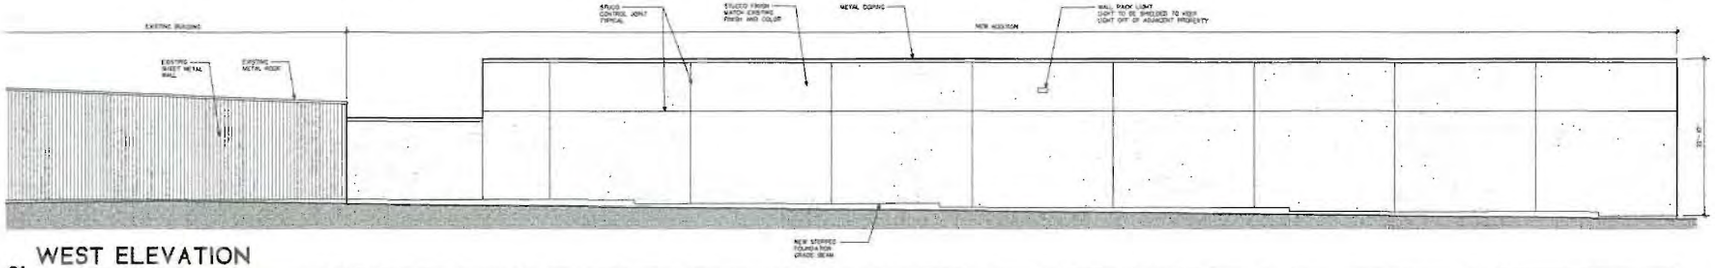

01 WEST ELEVATION
SCALE: 1/8"=1'-0"

© COPYRIGHT 2008
REDIFUN SIMULATION, INC.
THESE DOCUMENTS ARE THE SOLE PROPERTY OF RSI, INC. AND MAY NOT BE REPRODUCED IN ANY FORM OR ISSUED FOR CONSTRUCTION WITHOUT WRITTEN PERMISSION FROM RSI, INC.

DRAWN BY BDB
DATE 11-10-08
REVISION

REDIFUN SIMULATION, INC.
1350 WESTPARK WAY
EULESS, TEXAS 76040
817-510-0350

NEW BUILDING ADDITION FOR REDIFUN SIMULATION, INC.

1350 WESTPARK WAY EULESS, TEXAS 76040

SHEET 3
ELEVATIONS

SHEET NO.
SP-3