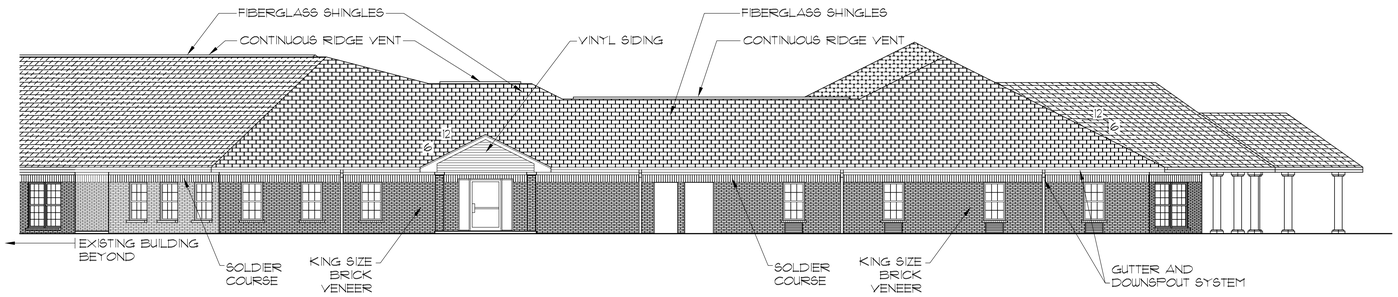

4 REAR ELEVATION 3/32"=1'-0"

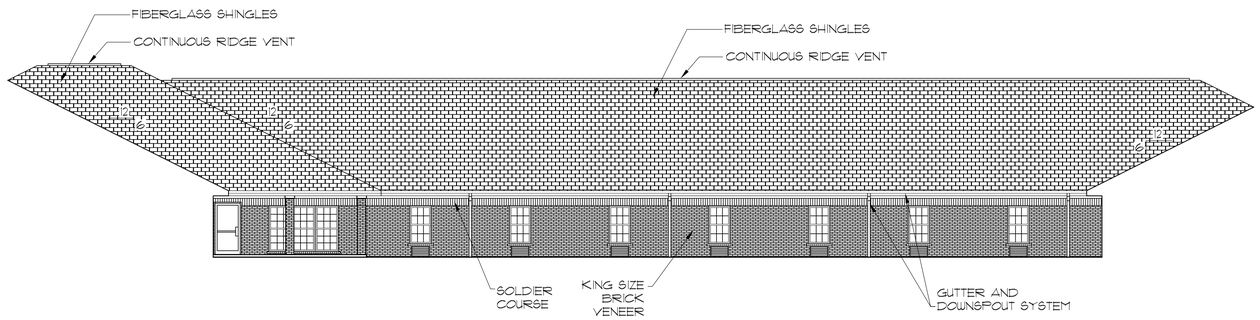

5 SIDE ELEVATION 3/32"=1'-0"

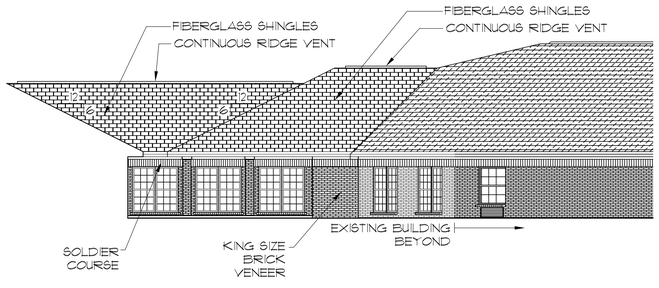

6 SIDE ELEVATION 3/32"=1'-0"

REVISIONS	BY

ADDITION TO WESTPARK NURSING CENTER
WESTPARK WAY
EULESS, TEXAS

JORDAN & ASSOCIATES
Architecture & Planning
4189 E. Mission Blvd.
Fayetteville, Ar. 72703
Phone: (479) 444-9923
Fax: (479) 444-9924

DATE: 04.06.09
SCALE: NOTED
DRAWN: tmw
JOB: 032009
SHEET A-4
OF 8 SHEETS