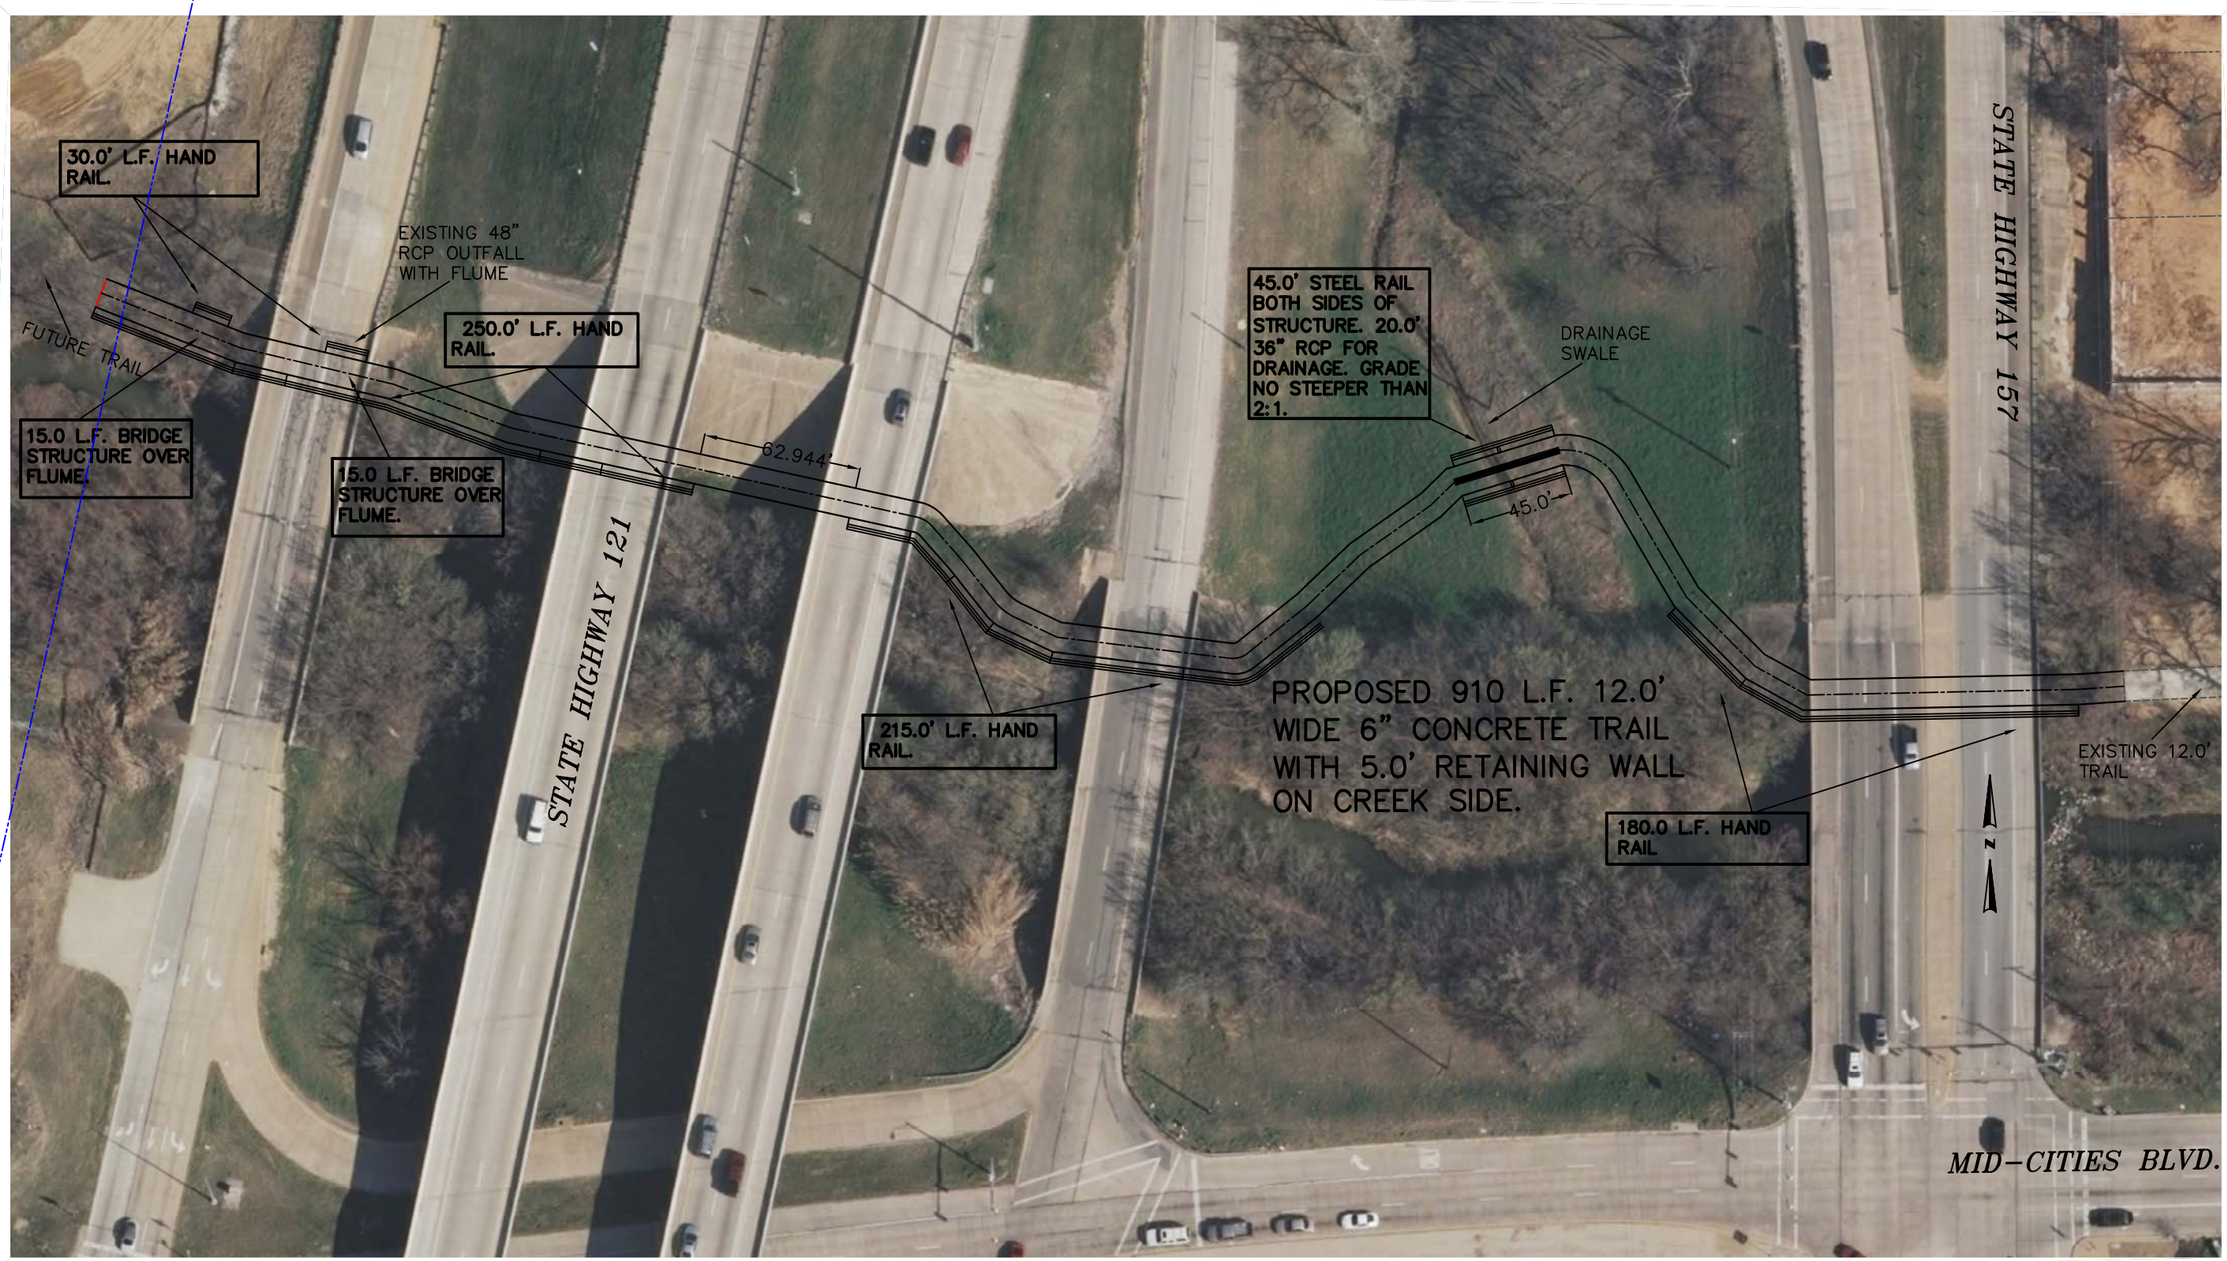

GRAPHIC SCALE

0 30' 60'

1"=60'

CREEKWOOD TO GLADE PARKS CONNECTOR TRAIL

PLAN SHEET

DEPARTMENT OF PUBLIC WORKS
CITY OF EULESS, TEXAS

DESIGN	DRAWN	DATE	SCALE	SHEET	PROJ. NO.
B.H.	B.H.	5/25/09	1"=60'	2	PR XXXX

HERITAGE
3100 feet of future trail
STREET A
GLADE PARKS DRIVE
ENTRANCE C
STATE HIGHWAY 121
(VARIABLE WIDTH R.O.W.)
STREET A
STATE HIGHWAY 121
(VARIABLE WIDTH R.O.W.)
GLADE PARKS DRIVE
CHEEK SPARGER RD