PAINT SCHEDULE - STANDARD TEXAS CAR TITLE COLORS

LOCATION	MANUFACTURER	IDENTIFICATION	COLOR
INTERIOR WALLS	SHERWIN WILLIAMS	SW 7712	TOWNHOUSE TAN - FLAT
INTERIOR - ACCENT WALLS	SHERWIN WILLIAMS	SW 6115	TOTALLY TAN - FLAT
INTERIOR - TRIM	SHERWIN WILLIAMS	SW 7712	TOWNHOUSE TAN - SEMI GLOSS
EXTERIOR	SHERWIN WILLIAMS	SW 2916	PRIMARY RED - HIGH GLOSS
EXTERIOR	SHERWIN WILLIAMS	SW 6902	CHEERFUL YELLOW - HIGH GLOSS
EXTERIOR - PRIMARY COLOR	SHERWIN WILLIAMS	SW 7711	PUEBLO - HIGH GLOSS
EXTERIOR	SHERWIN WILLIAMS	SW 7562	ROMAN COLUMN (WHITE) - HIGH GLOSS

9 PAINT SCHEDULE

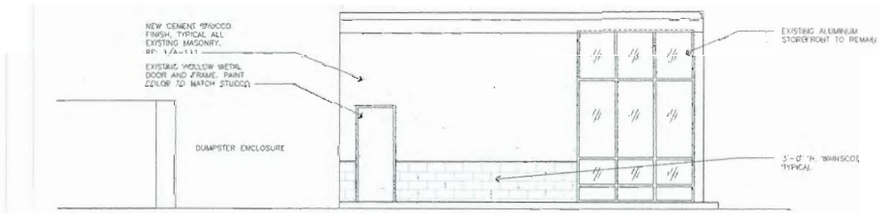

5 EXTERIOR ELEVATION - SIDE 1/8" = 1'-0"

SCALE: 1/2" = 1'-0"

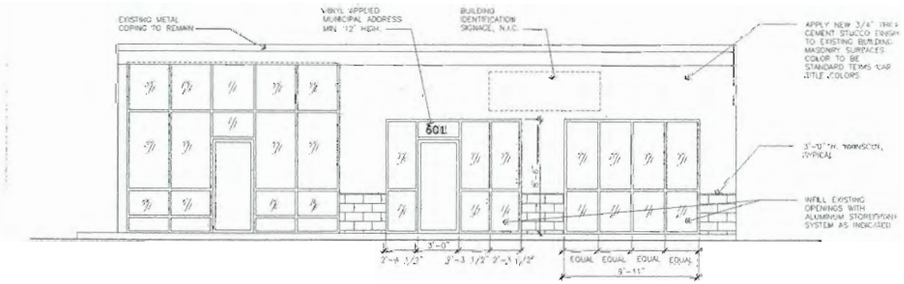

1 EXTERIOR ELEVATION - FRONT 1/8" = 1'-0"

SCALE: 1/2" = 1'-0"

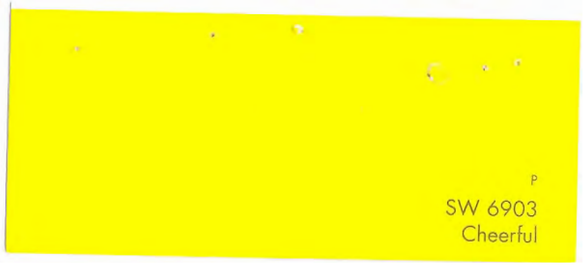

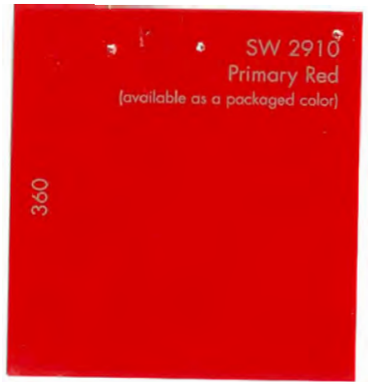

Project:

Interior Renovations

for

Payday Loans

601 North Main Street

Chase Project Number: 2009J06

chase architects

Revisions:

Sheet Title:

EXTERIOR ELEVATION

Drawn: BC

Checked: JC

Date: 10/08/09

Scale: AS NOTED

A-EL1

Drawing Number: A-111