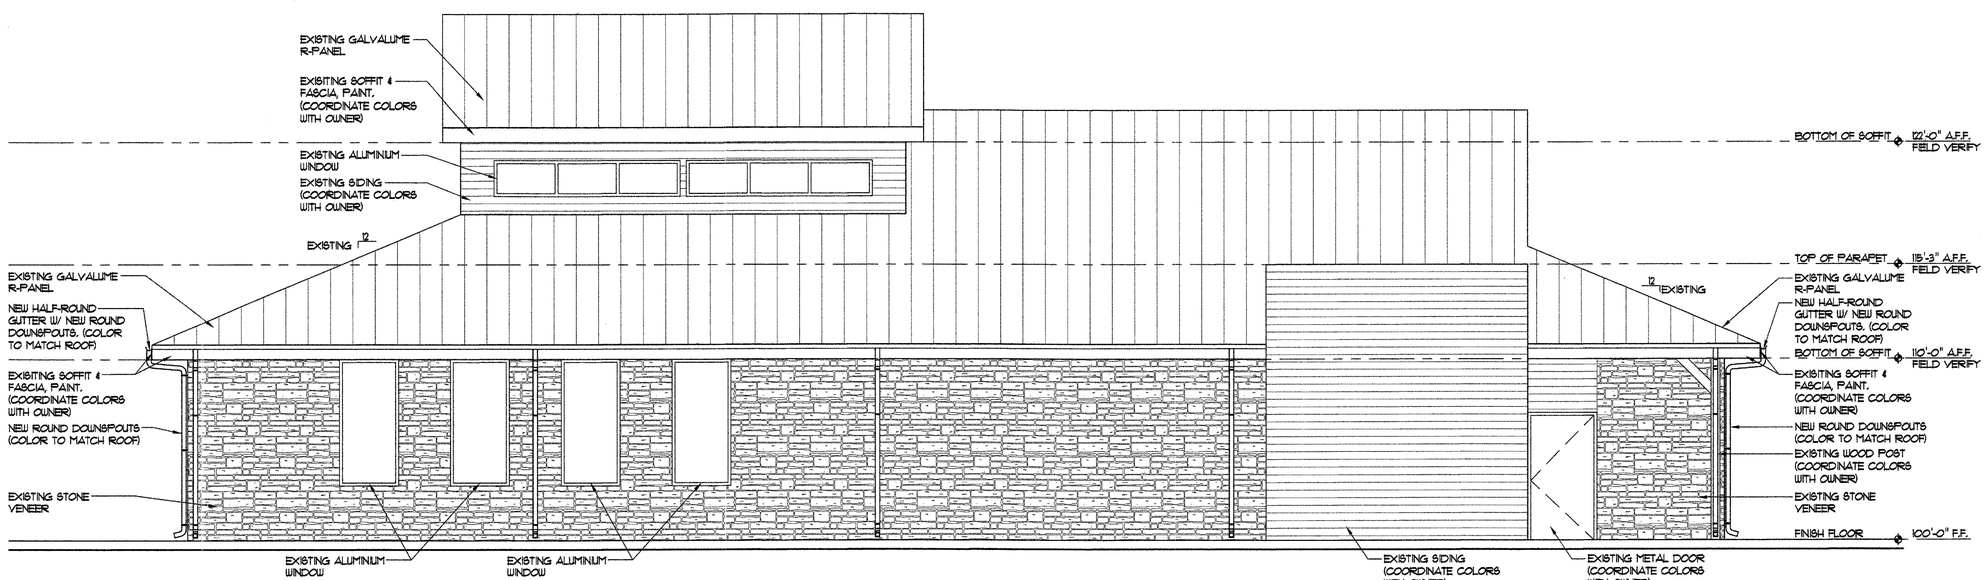

REAR ELEVATION

MATERIALS	AREA (SQ. FT.)	PERCENTAGE
SIDING	292 SQ. FT.	29%
MASONRY FINISH	567 SQ. FT.	57%
GLASS WINDOWS, DOORS, OR DISPLAY WINDOWS	134 SQ. FT.	14%
TOTAL	993 SQ. FT.	100%

2 REAR ELEVATION
1/4" = 1'-0"

3 ADDRESS PLAQUE
1/4" = 1'-0"

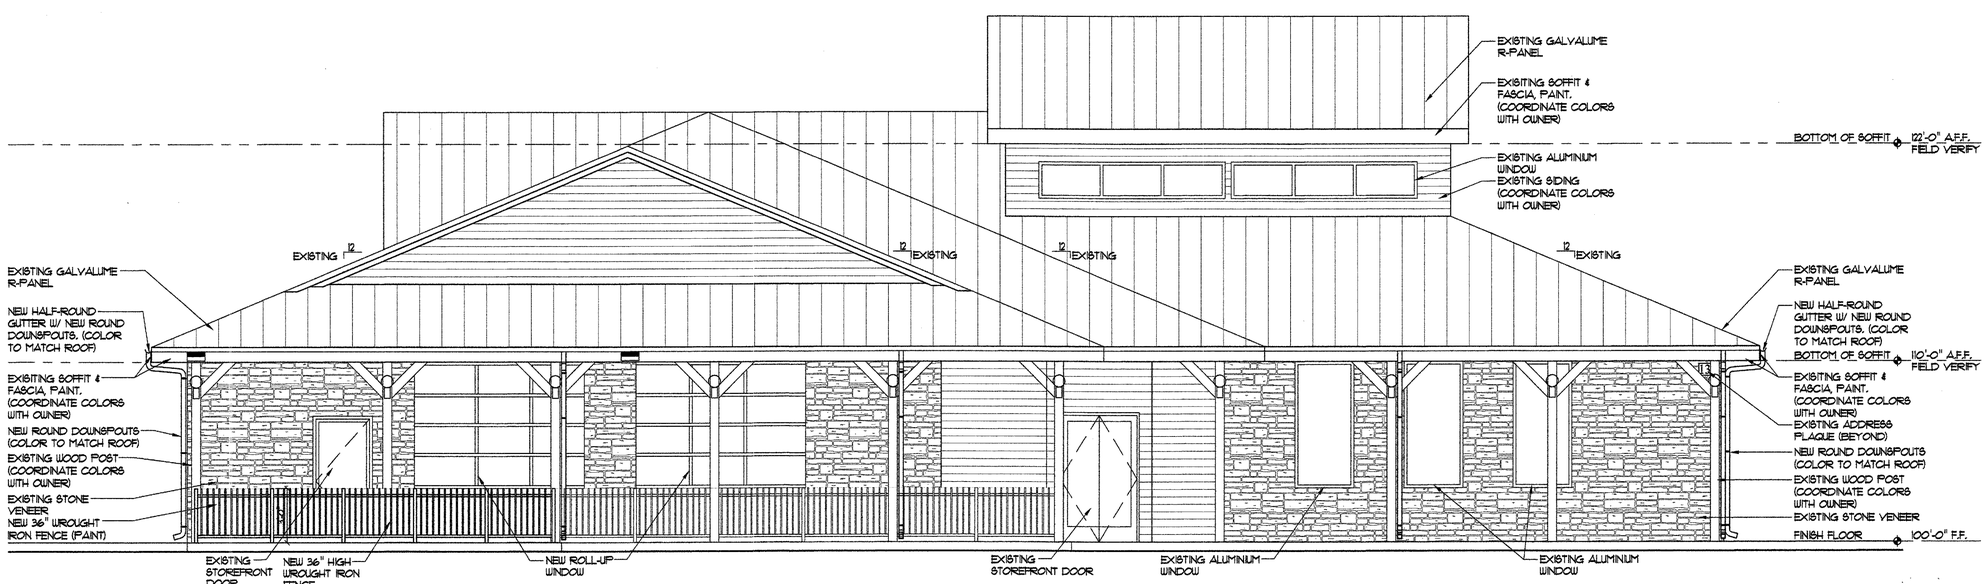

FRONT ELEVATION

MATERIALS	AREA (SQ. FT.)	PERCENTAGE
SIDING	290 SQ. FT.	29%
MASONRY FINISH	422 SQ. FT.	42%
GLASS WINDOWS, DOORS, OR DISPLAY WINDOWS	300 SQ. FT.	29%
TOTAL	1,012 SQ. FT.	100%

1 FRONT ELEVATION
1/4" = 1'-0"

REGISTERED ARCHITECT BRIAN W. FLORY STATE OF TEXAS
07-29-10

OWNER:
4104 WILLIAM D. TATE
SUITE 100
GRAPEVINE, TEXAS 76051
CONTACT: ORLANDO MERCED
PHONE: 787.245.2957

APPLICANT:
CROSS ARCHITECTS, PLLC.
1255 W. 15TH ST., SUITE 125
PLANO, TEXAS 75075
CONTACT: BRET FLORY
PHONE: 972.398.6644

Cross ARCHITECTS
CROSS ARCHITECTS, PLLC.
1255 W. 15TH. ST.
SUITE #125
PLANO, TEXAS 75075
PH: 972.398.6644
FAX: 972.312.8666
bflory@crossarchitects.com

SITE PLAN CASE NO. 10-06-SP SITE PLAN

1363 W. EULESS BLVD.

LOT 1, BLOCK A
SH 10 BUSINESS CENTER SURVEY

CITY OF EULESS, TARRANT CO., TEXAS

DRAWN	DATE	PROJECT NO.	SCALE	SHEET NO.
S.G.M.	19JUL10	10019	AS NOTED	ELEVATIONS

REVISION

DATE	DESCRIPTION	SHEET NO.
7-29-10	DRC COMMENTS	A3.0