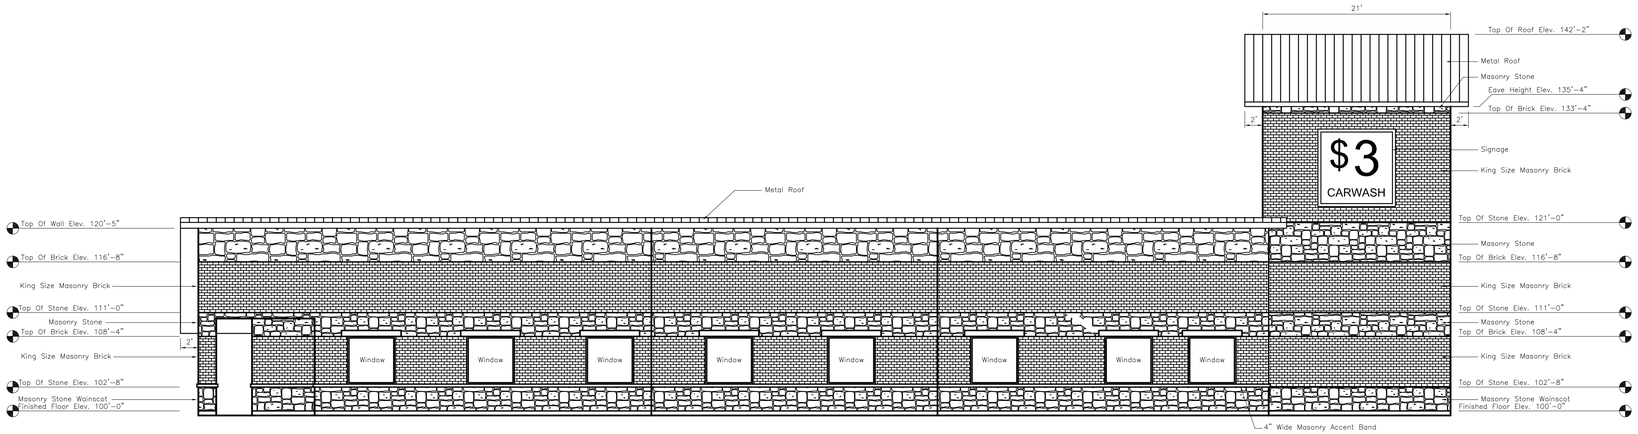

01 Elevation - East

Scale: 1/8"=1'-0"

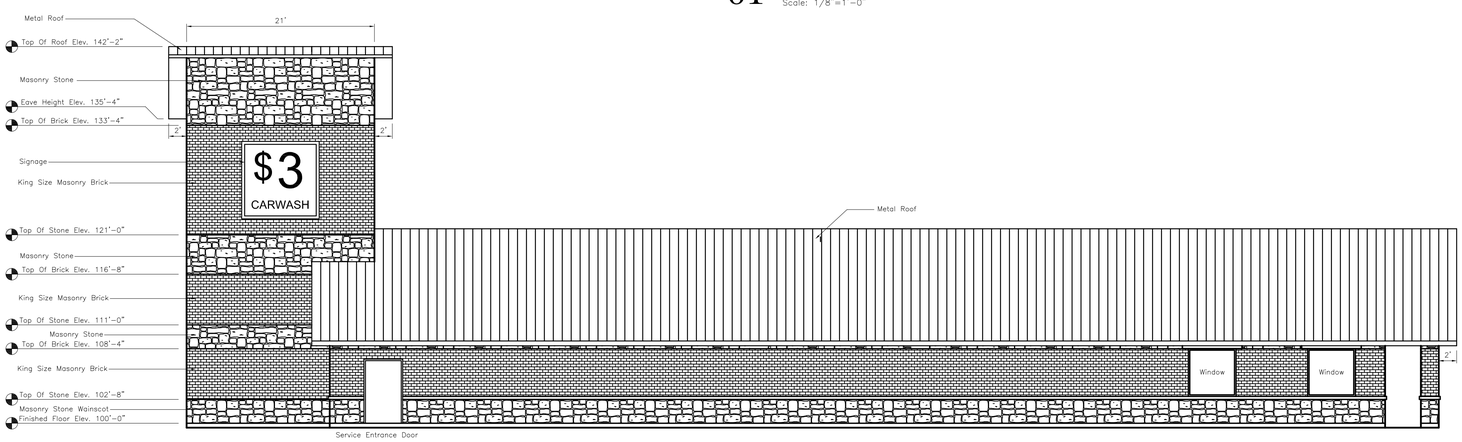

02 Elevation - West

Scale: 1/8"=1'-0"

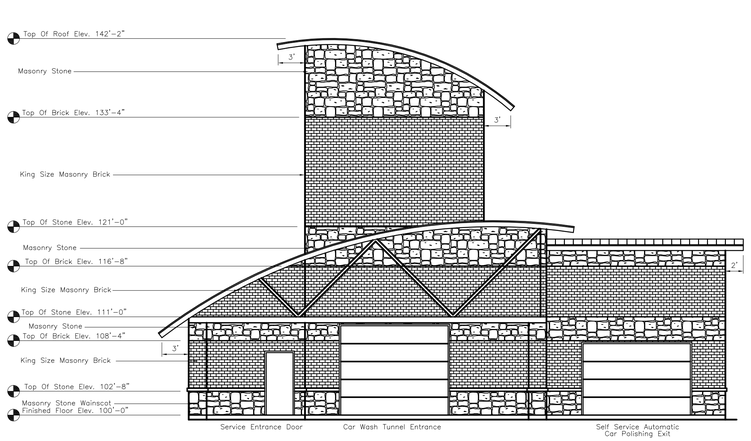

03 Elevation - South

Scale: 1/8"=1'-0"

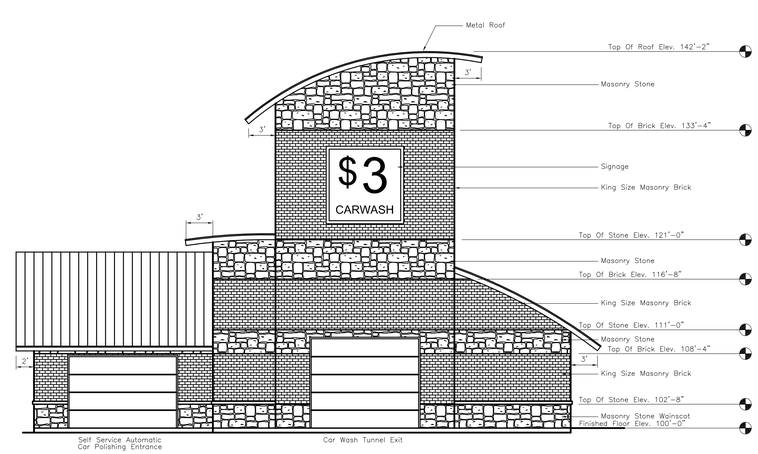

04 Elevation - North

Scale: 1/8"=1'-0"

Owner:

David Papillion
1921 Overbrook Drive
Arlington, Texas 76063
Phone: 817-419-6741
Fax: 866-671-8954
Email: davidpapillion@sbcglobal.net

Developer:

Mint Car Wash LLC
207 Crenshaw Drive
Mansfield, Texas 76063
Phone: 817-229-7947
Email: washthatcar@charter.net

Plan Preparer:

Classic Design Group
Oscar Galan
4142 Briton Court
Grand Prairie, Texas 75052
Office: 972-861-9422
Fax: 972-352-4141
Email: classic_design@sbcglobal.net

CITY APPROVAL:

SPECIFIC USE PERMIT, CASE NUMBER:
Addition Name, Blocks, Lots
1 Lot Located On 0.898 Acres Of Land Out Of The
ALLEN M. DOWNEN SURVEY, ABSTRACT #415
City Of Euless, Tarrant County, Texas
Prepared: 09/13/2010 Revision Date: 10/11/2010

Sheet No: A2