


## F1 NORTH ELEVATION

3/16" = 1'-0"

STUCCO: 49.3%
BRICK: 35.8%
OPENINGS: 14.9%

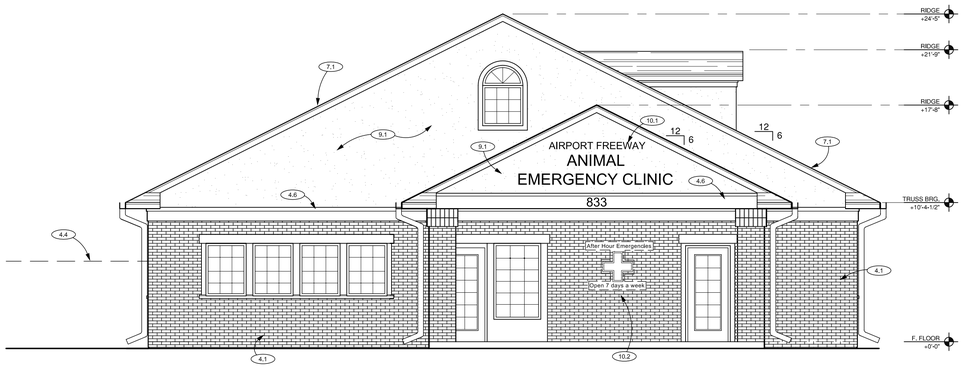


## F6 SOUTH ELEVATION

3/16" = 1'-0"

STUCCO: 90.9%
BRICK: 1.8%
OPENINGS: 7.3%

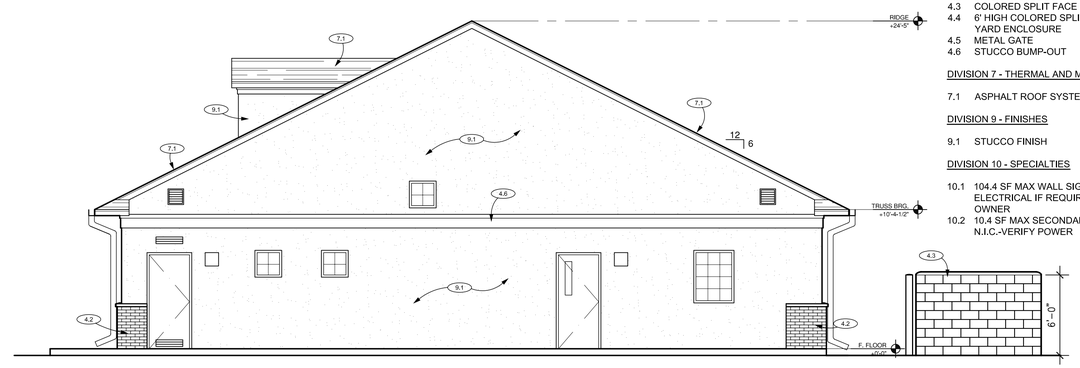


## C2 WEST ELEVATION

3/16" = 1'-0"

STUCCO: 44.7%
BRICK: 44.5%
OPENINGS: 10.8%

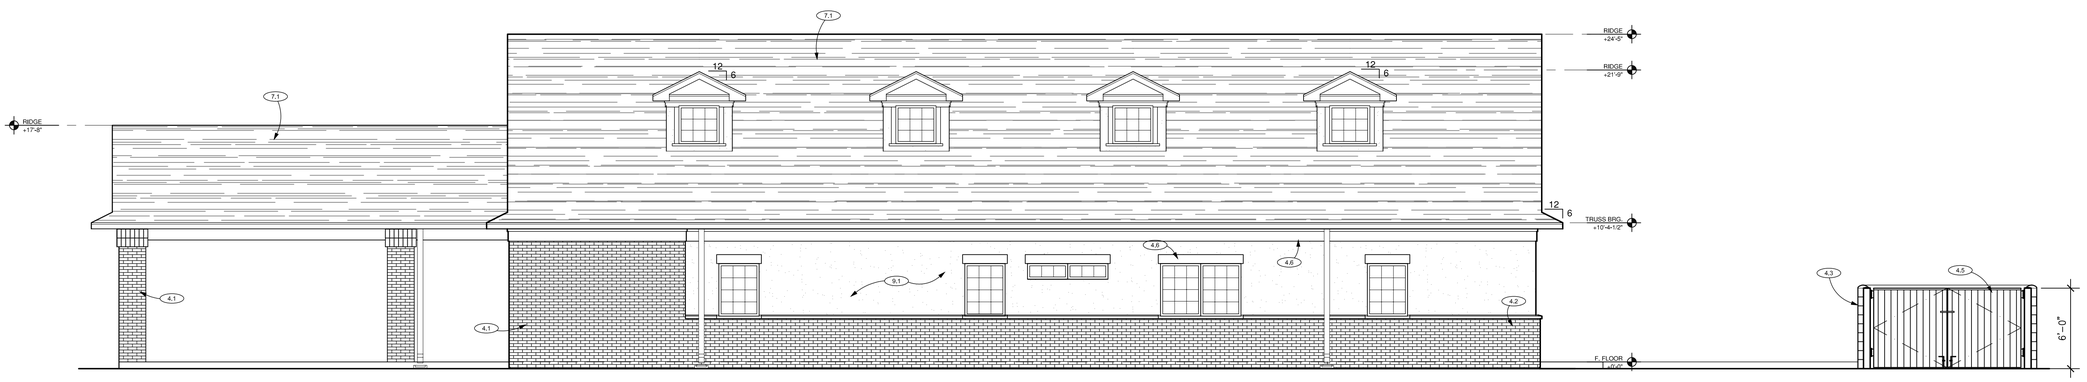


## A2 EAST ELEVATION

3/16" = 1'-0"

STUCCO: 43.3%
BRICK: 43.7%
OPENINGS: 13.0%

## KEYNOTES

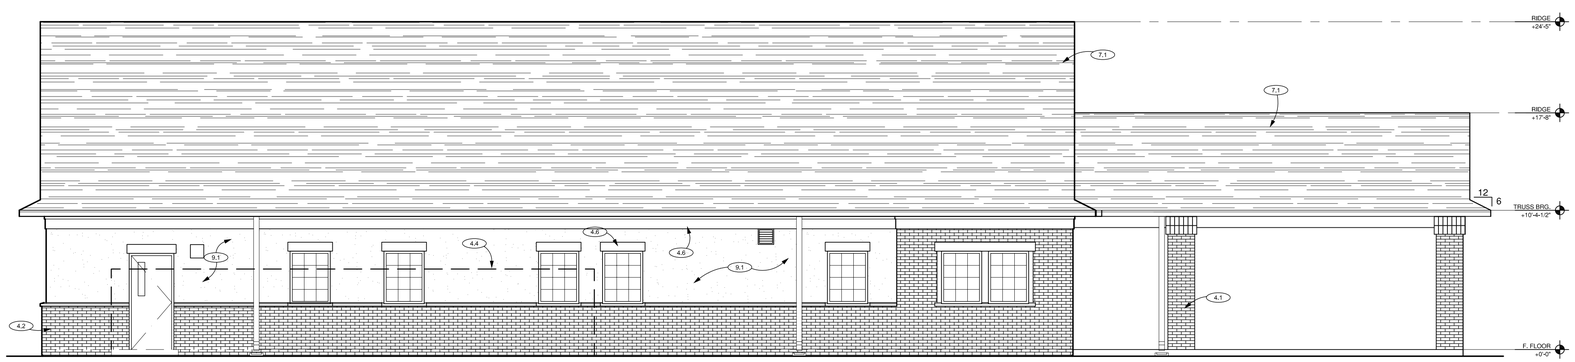DIVISION 4 - MASONRY

4.1 BRICK VENEER
4.2 BRICK WAINSCOT
4.3 COLORED SPLIT FACE CMU TRASH ENCLOSURE
4.4 6' HIGH COLORED SPLIT FACE CMU SERVICE YARD ENCLOSURE
4.5 METAL GATE
4.6 STUCCO BUMP-OUT

DIVISION 7 - THERMAL AND MOISTURE PROTECTION

7.1 ASPHALT ROOF SYSTEM

DIVISION 9 - FINISHES

9.1 STUCCO FINISH

DIVISION 10 - SPECIALTIES

10.1 104.4 SF MAX WALL SIGNAGE - N.I.C. - PROVIDE ELECTRICAL IF REQUIRED - VERIFY WITH OWNER
10.2 10.4 SF MAX SECONDARY WALL SIGN - N.I.C.-VERIFY POWER

## OWNER INFORMATION

JOHN JOHNSON, D.V.M.
411 N. MAIN STREET
EULESS, TX 76039
PHONE -682-465-3419
FAX -505-858-0180
JDJVET@SBCGLOBAL.NET


901 Lamberton Pl. NE
Albuquerque, NM 87107
Phone: (505) 858-0100
Fax: (505) 858-0111
Email: info@bdaarc.com



The documents transmitted herein are the sole Intellectual Property of BDA Architecture P.C. Any use, reuse, or reproduction in any form without the express written consent of, and compensation to, BDA Architecture is a violation of federal law.


BDA CMP

REGISTERED ARCHITECT WAYNE M. USREY 14086 STATE OF TEXAS

# AIRPORT FREEWAY ANIMAL EMERGENCY CLINIC

833 West Airport Freeway
Euless, Texas 76040
John Johnson, D.V.M.


Copyright 2010, BDA ARCHITECTURE PC.


## EXTERIOR ELEVATIONS CASE # 10-05-SP

| REV.# | DATE | COMMENTS |
|---|---|---|
| REVISION: - | | |
| REVISION: - | | |
| REVISION: - | | |
| REVISION: - | | |

| REVIEWS | |
|---|---|
| INITIALS | |
| - | BDA DSGN. REV. |
| - | BDA TECH REV. |
| - | CMP TECH REV. |

JOHNSON

PROJECT NO.: 0929
DRAWN: -
DATE: 2/15/2010

# AS201

- OF -

Save Date: June 8, 2010 - 8:57 AM - Dave
Plot Date: June 8, 2010 - 5:05 PM
Drawing Name: G:\Archive-2009\0929-Johnson\BDA\DWGS\Schematic\Airport Freeway\Sheets\0929-AS201 Exterior Elevations.dwg