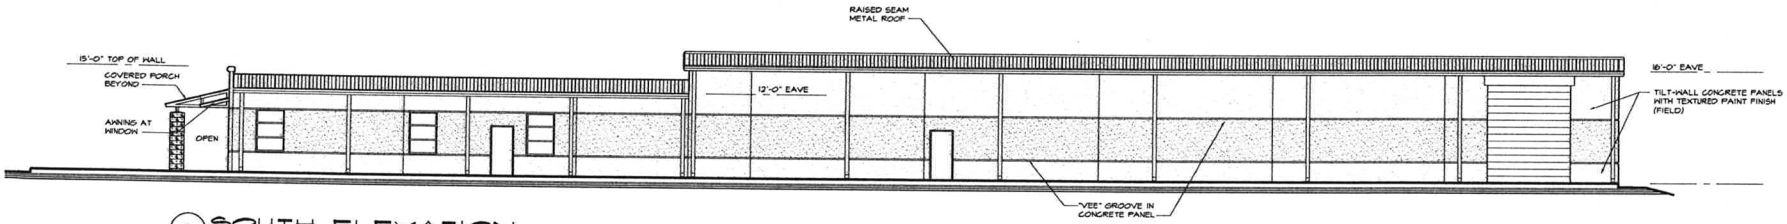

1 SOUTH ELEVATION

SCALE: 1/8"=1'-0"

8 0 8 16
Scale in Feet

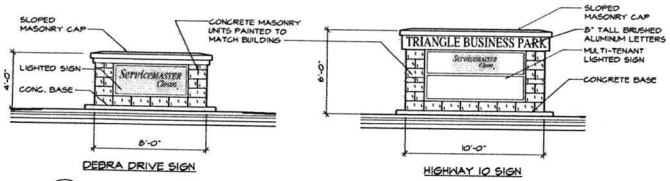

6 MONUMENT SIGN ELEVATIONS

SCALE: 1/4"=1'-0"

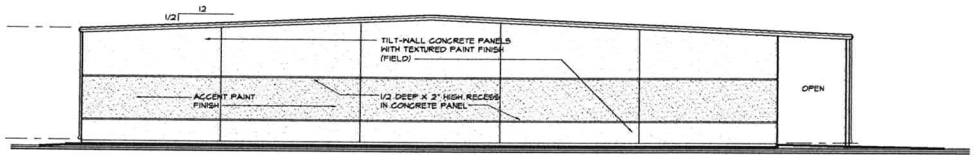

2 EAST ELEVATION

SCALE: 1/8"=1'-0"

8 0 8 16
Scale in Feet

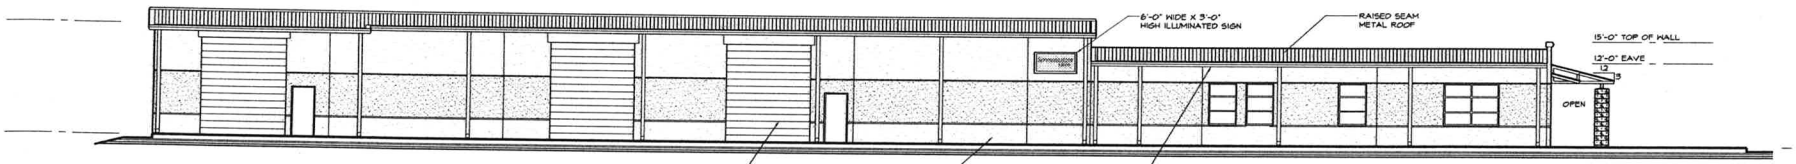

3 NORTH ELEVATION

SCALE: 1/8"=1'-0"

8 0 8 16
Scale in Feet

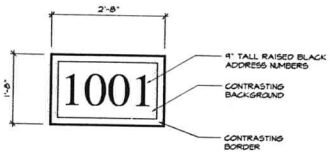

5 ADDRESS PLAQUE DETAIL

SCALE: 3/4"=1'-0"

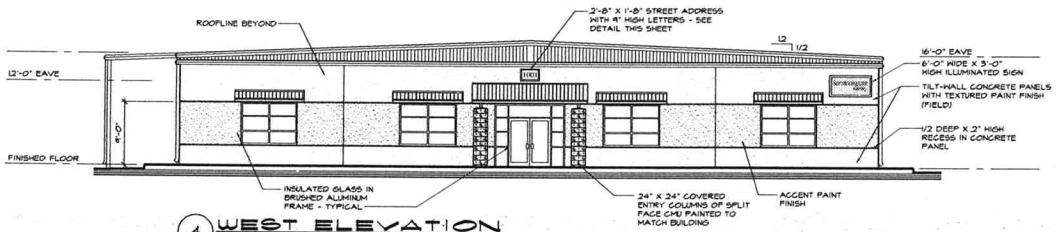

4 WEST ELEVATION

SCALE: 1/8"=1'-0"

8 0 8 16
Scale in Feet

REVISIONS

Waters Graphics
designarchitectural services
7104 rucker street
azle, tx 76020
(817) 444-7236
dave@waterisgraphics.com

K. B. A. CONSTRUCTION, L.L.C.
2331 ACKERMAN BLVD.
ARLINGTON, TX 76006

SITE PLAN SUBMITTAL
NOT FOR REGULATORY APPROVAL, PERMITTING, OR CONSTRUCTION

A NEW FACILITY for:
ServiceMaster
ADVANCED RESTORATIONS
DEBRA DR. & W. EULESS BLVD
EULESS, TX

DWN. BY: dwaters
DATE: 05-23-2011
SCALE: AS NOTED
SHEET: EXTERIOR ELEVATIONS

SHEET NO.
A-1
1 OF 1 A
JOB NO. 10003