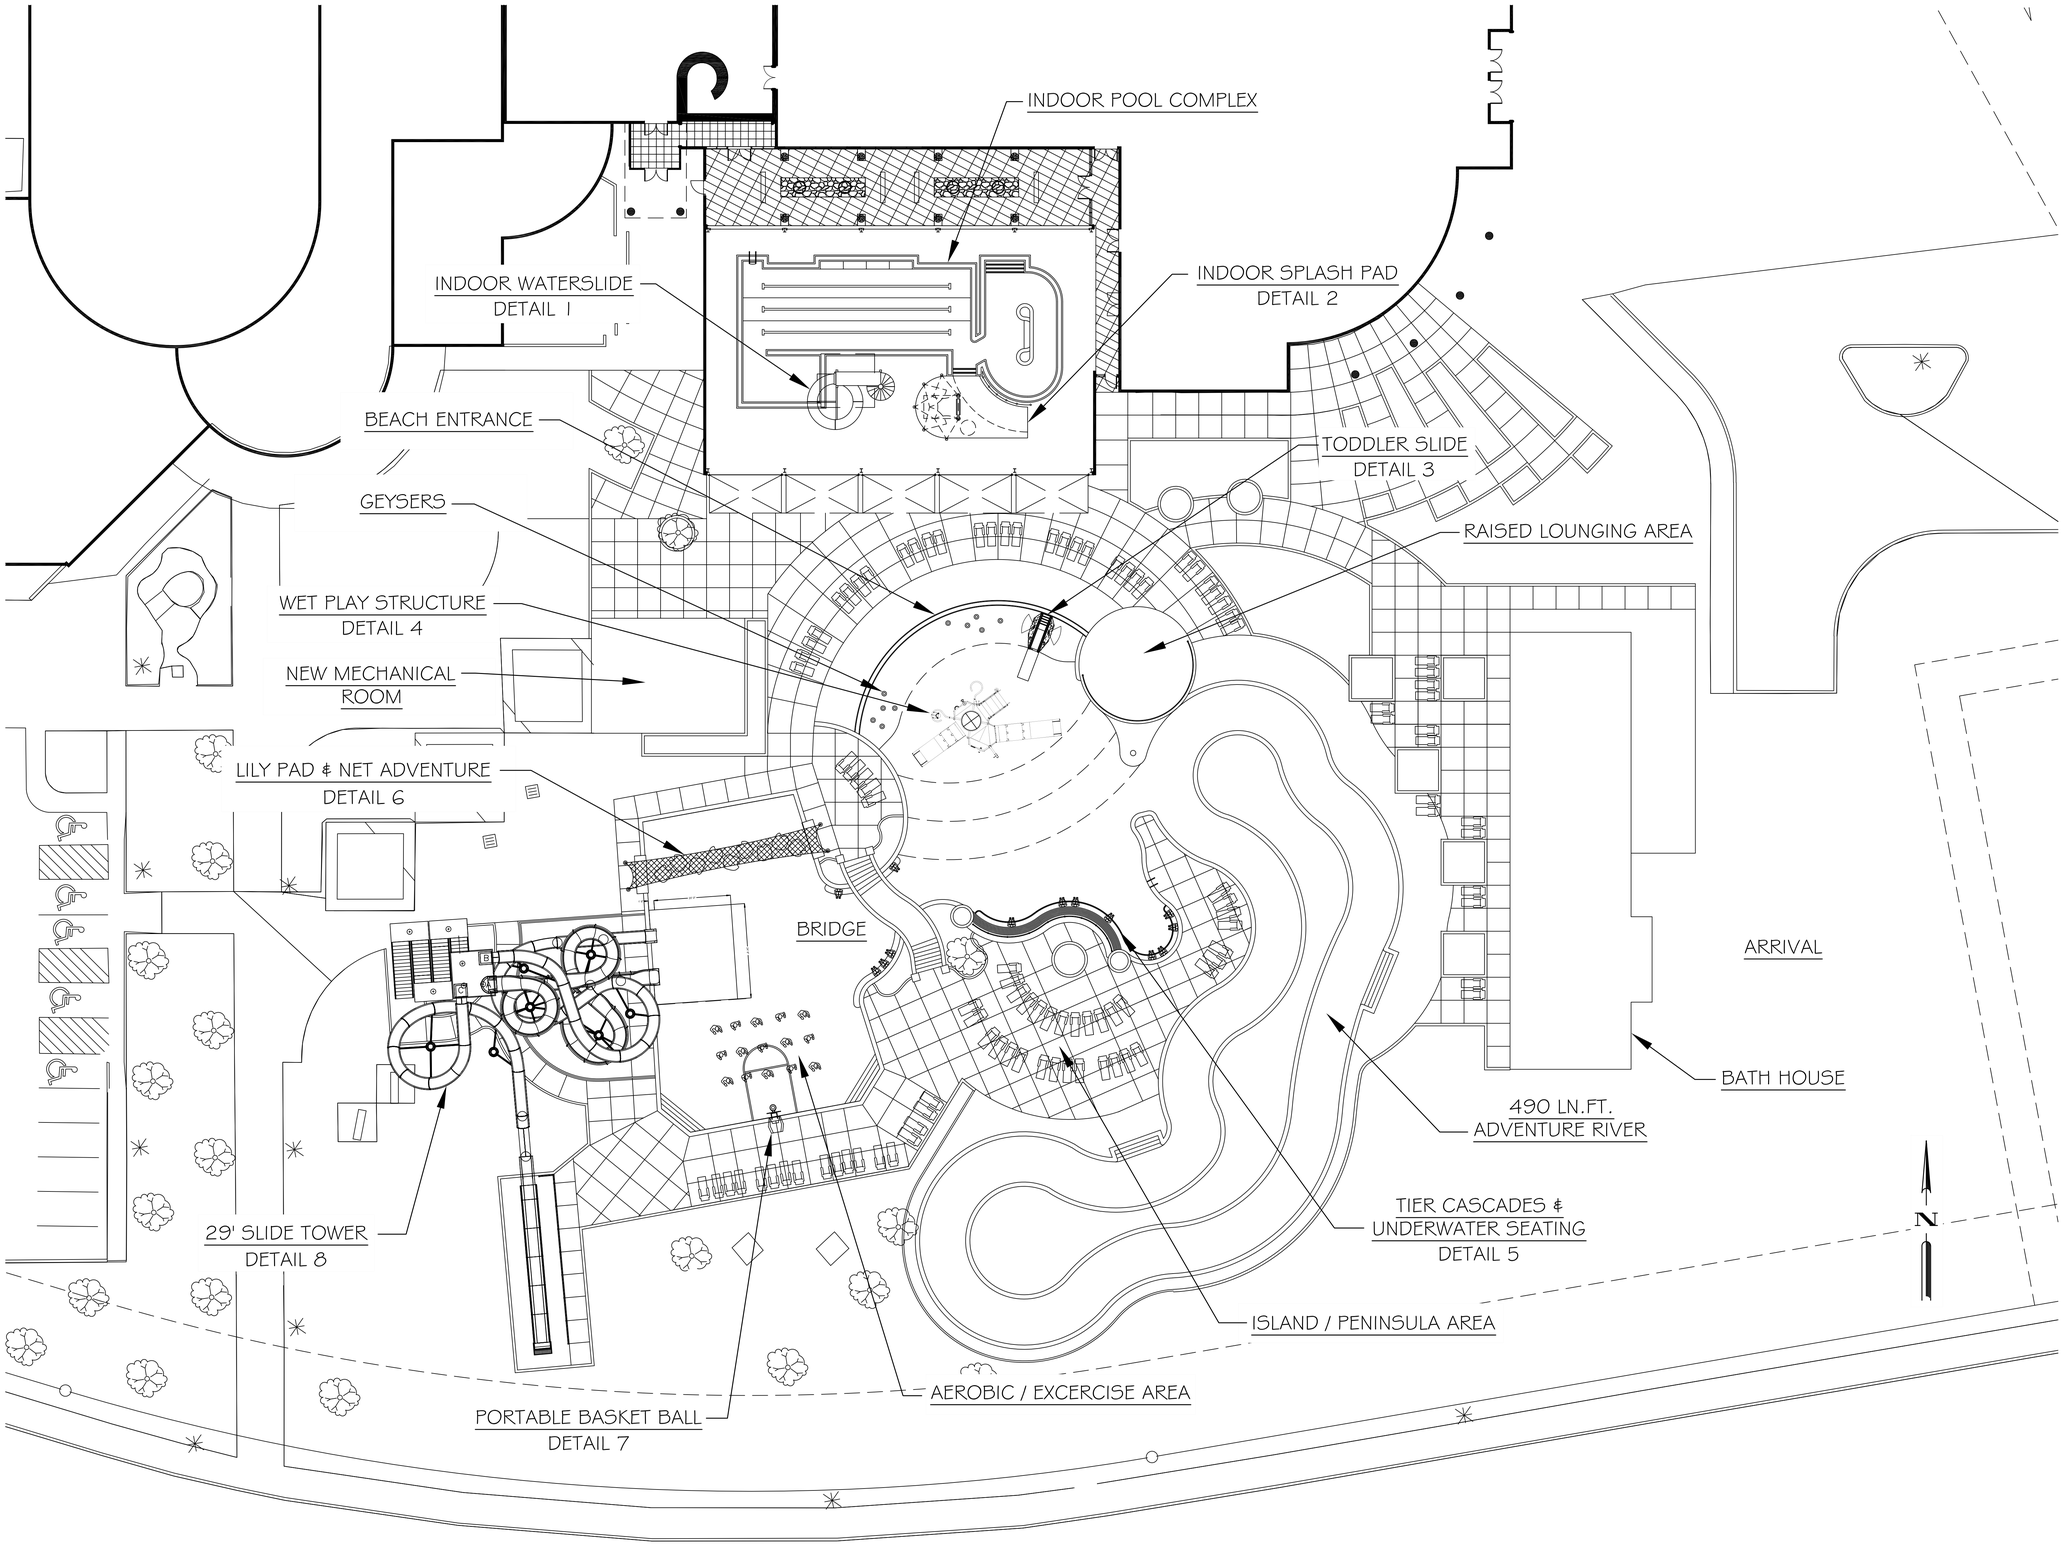

SCALE: 1/16" = 1'-0"

waterscape CONSULTANTS, INC
VISUAL AND RECREATIONAL WATER AMENITIES
10400 WESTOFFICE DRIVE, SUITE 119
HOUSTON, TEXAS 77042
PH (713) 532-2007 FAX (713) 532-2170
E-MAIL INNOVATIONS@WATERSCAPECONSULTANTS.COM
TEXAS FIRM REG NO F-002771

1. These documents and referenced specifications are the property of Waterscape Consultants, Inc. They are provided as a visual and descriptive representation of the design intent for the work detailed herein.
2. Use of the information presented in these documents and referenced specifications is granted to the project owner by Waterscape Consultants, Inc. for the express purpose of constructing the work detailed herein at the location noted in the title block of this document. Use of these documents and referenced specifications for constructing work at locations other than noted in this document is expressly prohibited. Waterscape Consultants, Inc. will not be liable for any information contained herein which is used at other locations, for other projects, and for other owners.
3. These documents shall not be used to construct the work detailed herein unless so noted in the plan release area of each document.

THESE DOCUMENTS ARE FOR INTERIM REVIEW AND NOT FOR CONSTRUCTION, BIDDING, OR PERMIT PURPOSES.
ENGINEER OF RECORD:
WATERSCAPE CONSULTANTS, INC.
TEXAS REGISTRATION NO. F-002771
HARRY BECKWITH III, P.E.
TEXAS REGISTRATION NO. 73162

ISSUED FOR:

NO.	DATE	DESCRIPTION
xx	xx/xx/xx	xxxxxxxxxxxxxxxxx

EULESS FAMILY AQUATIC CENTER

EULESS, TEXAS

DRAWN BY:	CHECKED BY:	DATE:
E.C	HB	AUG 01,2012

POOL SITE PLAN

WS100

FULL SIZE 30"X42"

PROJ NO: 2012-402