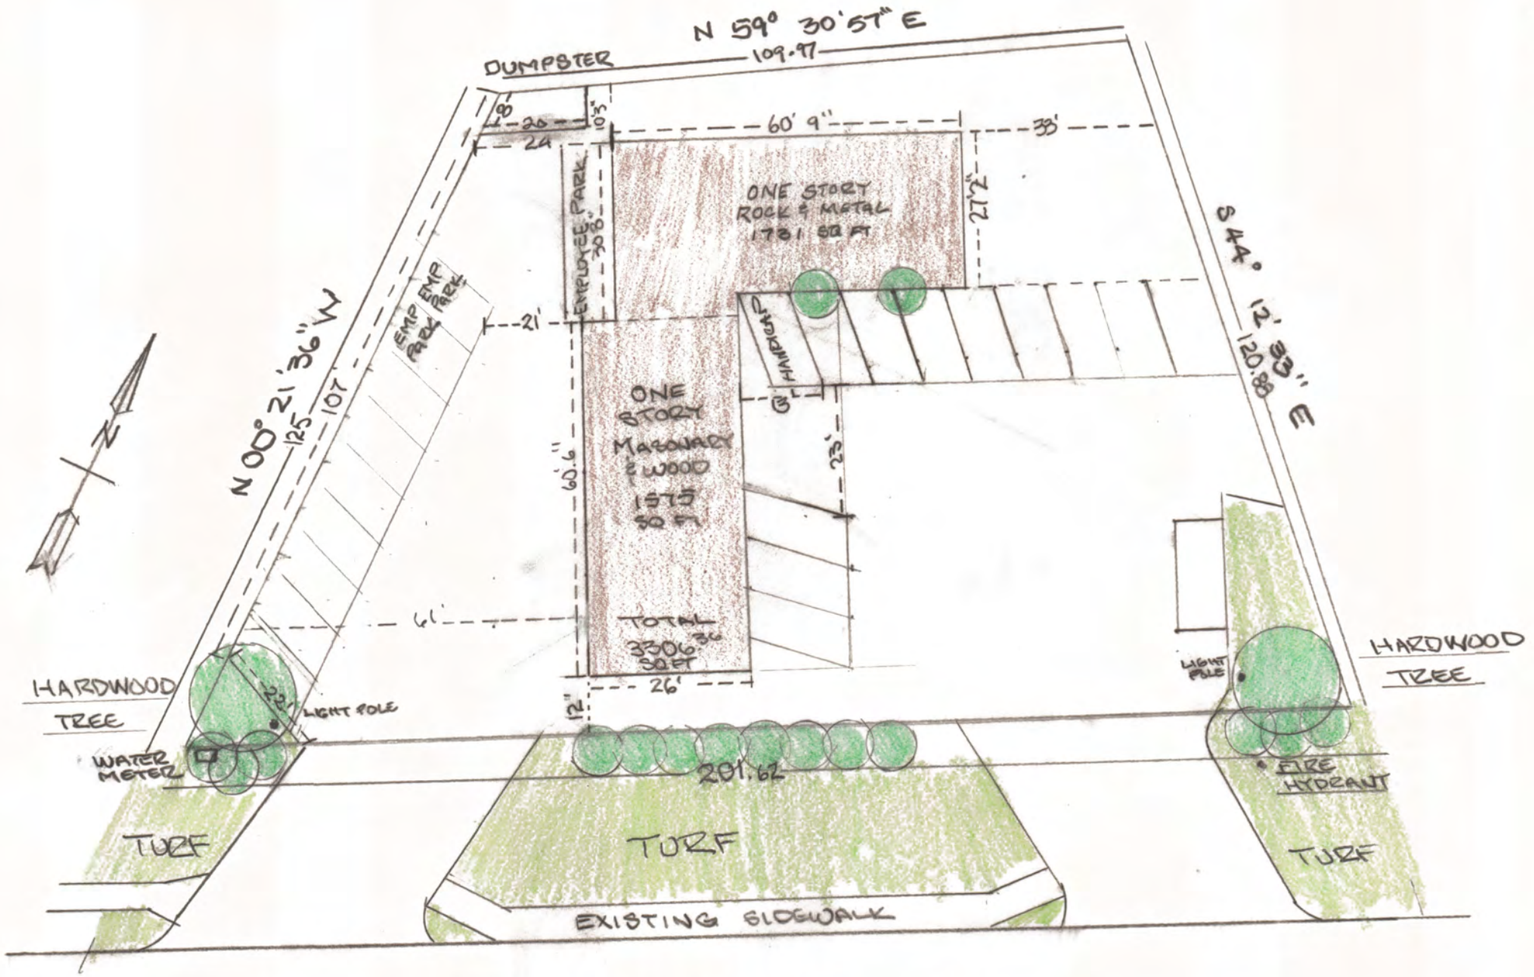

SITE CALCULATIONS

BUILDING 3306 SQ FT.
21 PARKING SPACES 9' X 18'
589 SQFT WOOD 3507 SQFT SURFACE

LANDSCAPING

ALL GREEN AREA IRRIGATED
2 HARDWOOD TREES
18 BOXWOOD
2 EVERGREEN TREES

EULESS GUNS AND AMMO

SCALE: 1" = 25'	APPROVED BY:	DRAWN BY EIZL
DATE: 11-18-13		REVISED
TRACT 1 A.M. DOWNEN ADDITION		
VOL. 388-84 PG. 60		DRAWING NUMBER

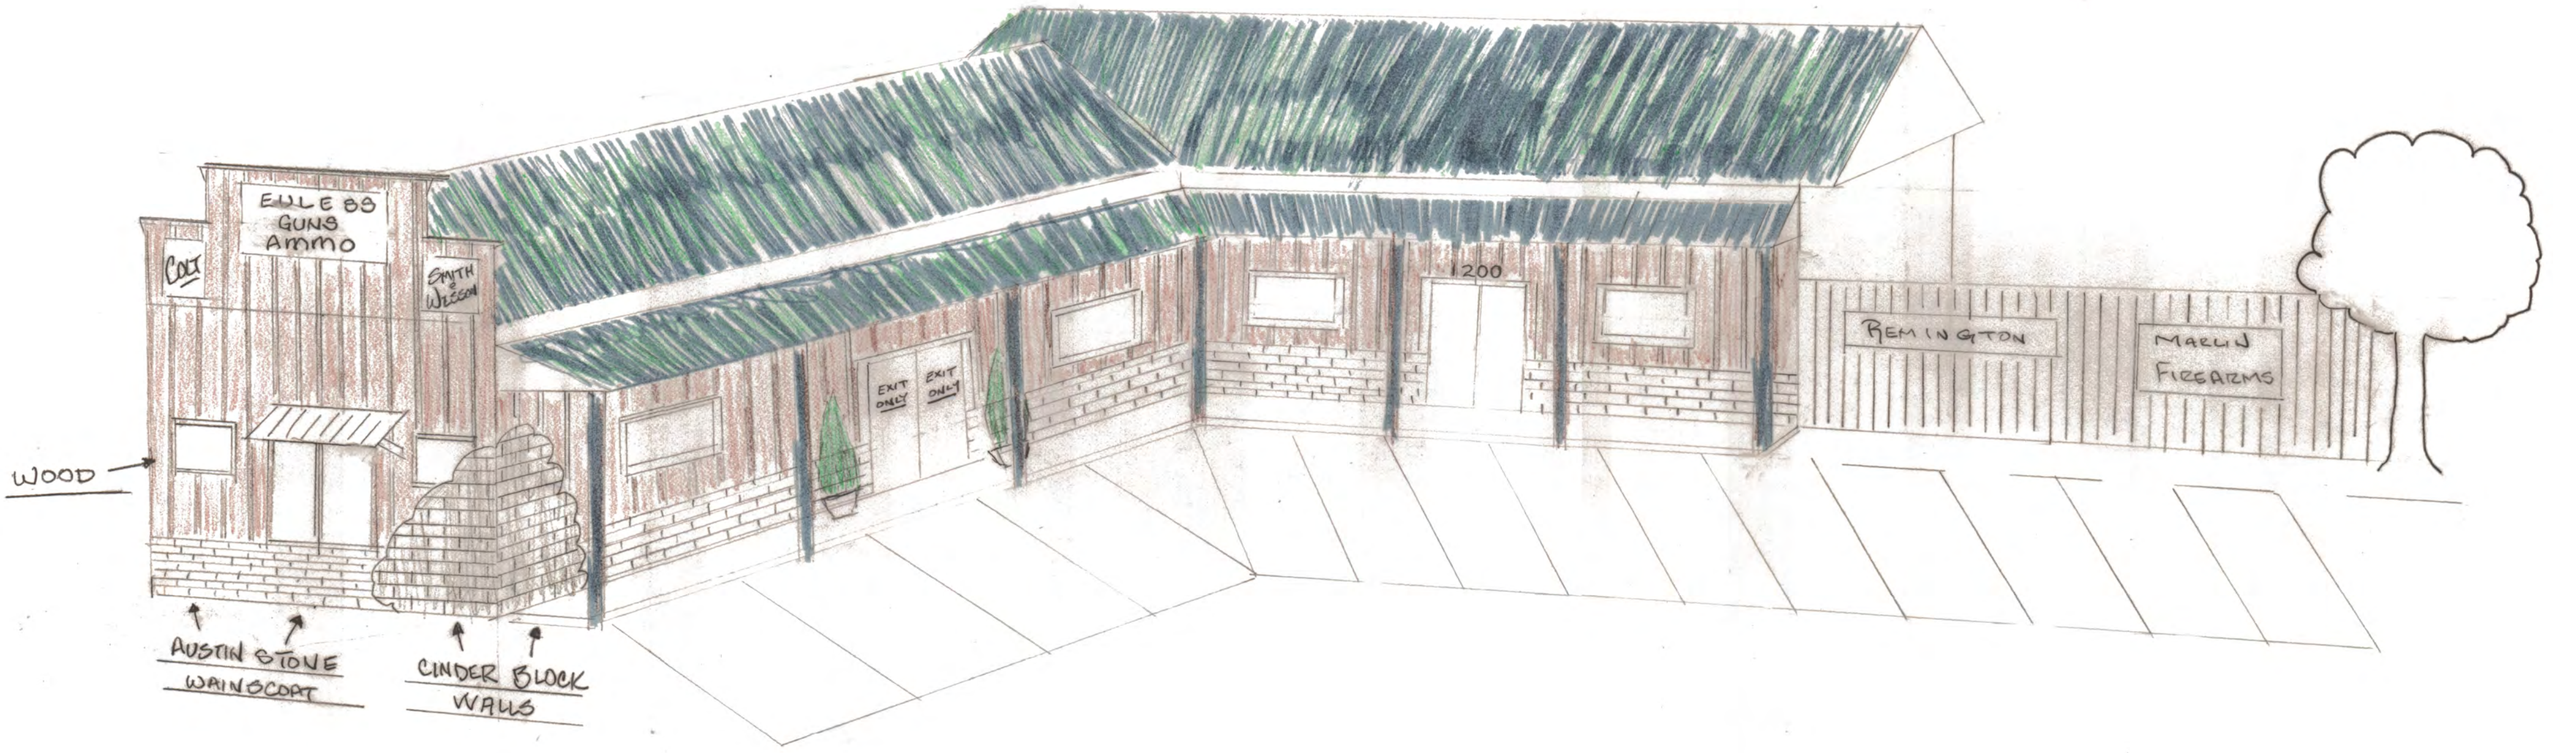
EULESS
GUNS
AMMO
COLT
SMITH & WESSON
EXIT ONLY
EXIT ONLY
1200
REMINGTON
MARLIN FIREARMS
WOOD
AUSTIN STONE WAINSCOAT
CINDER BLOCK WALLS