14-15-SUP

Specific Use Permit Requested at:

Kitty House Addition
Block 2, Lot 3

1108 Westpark Way
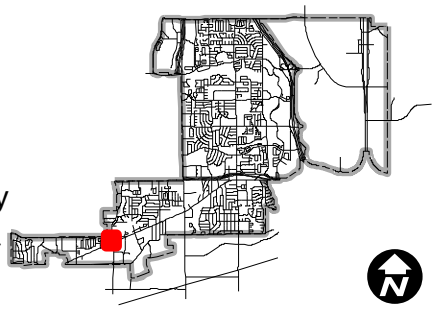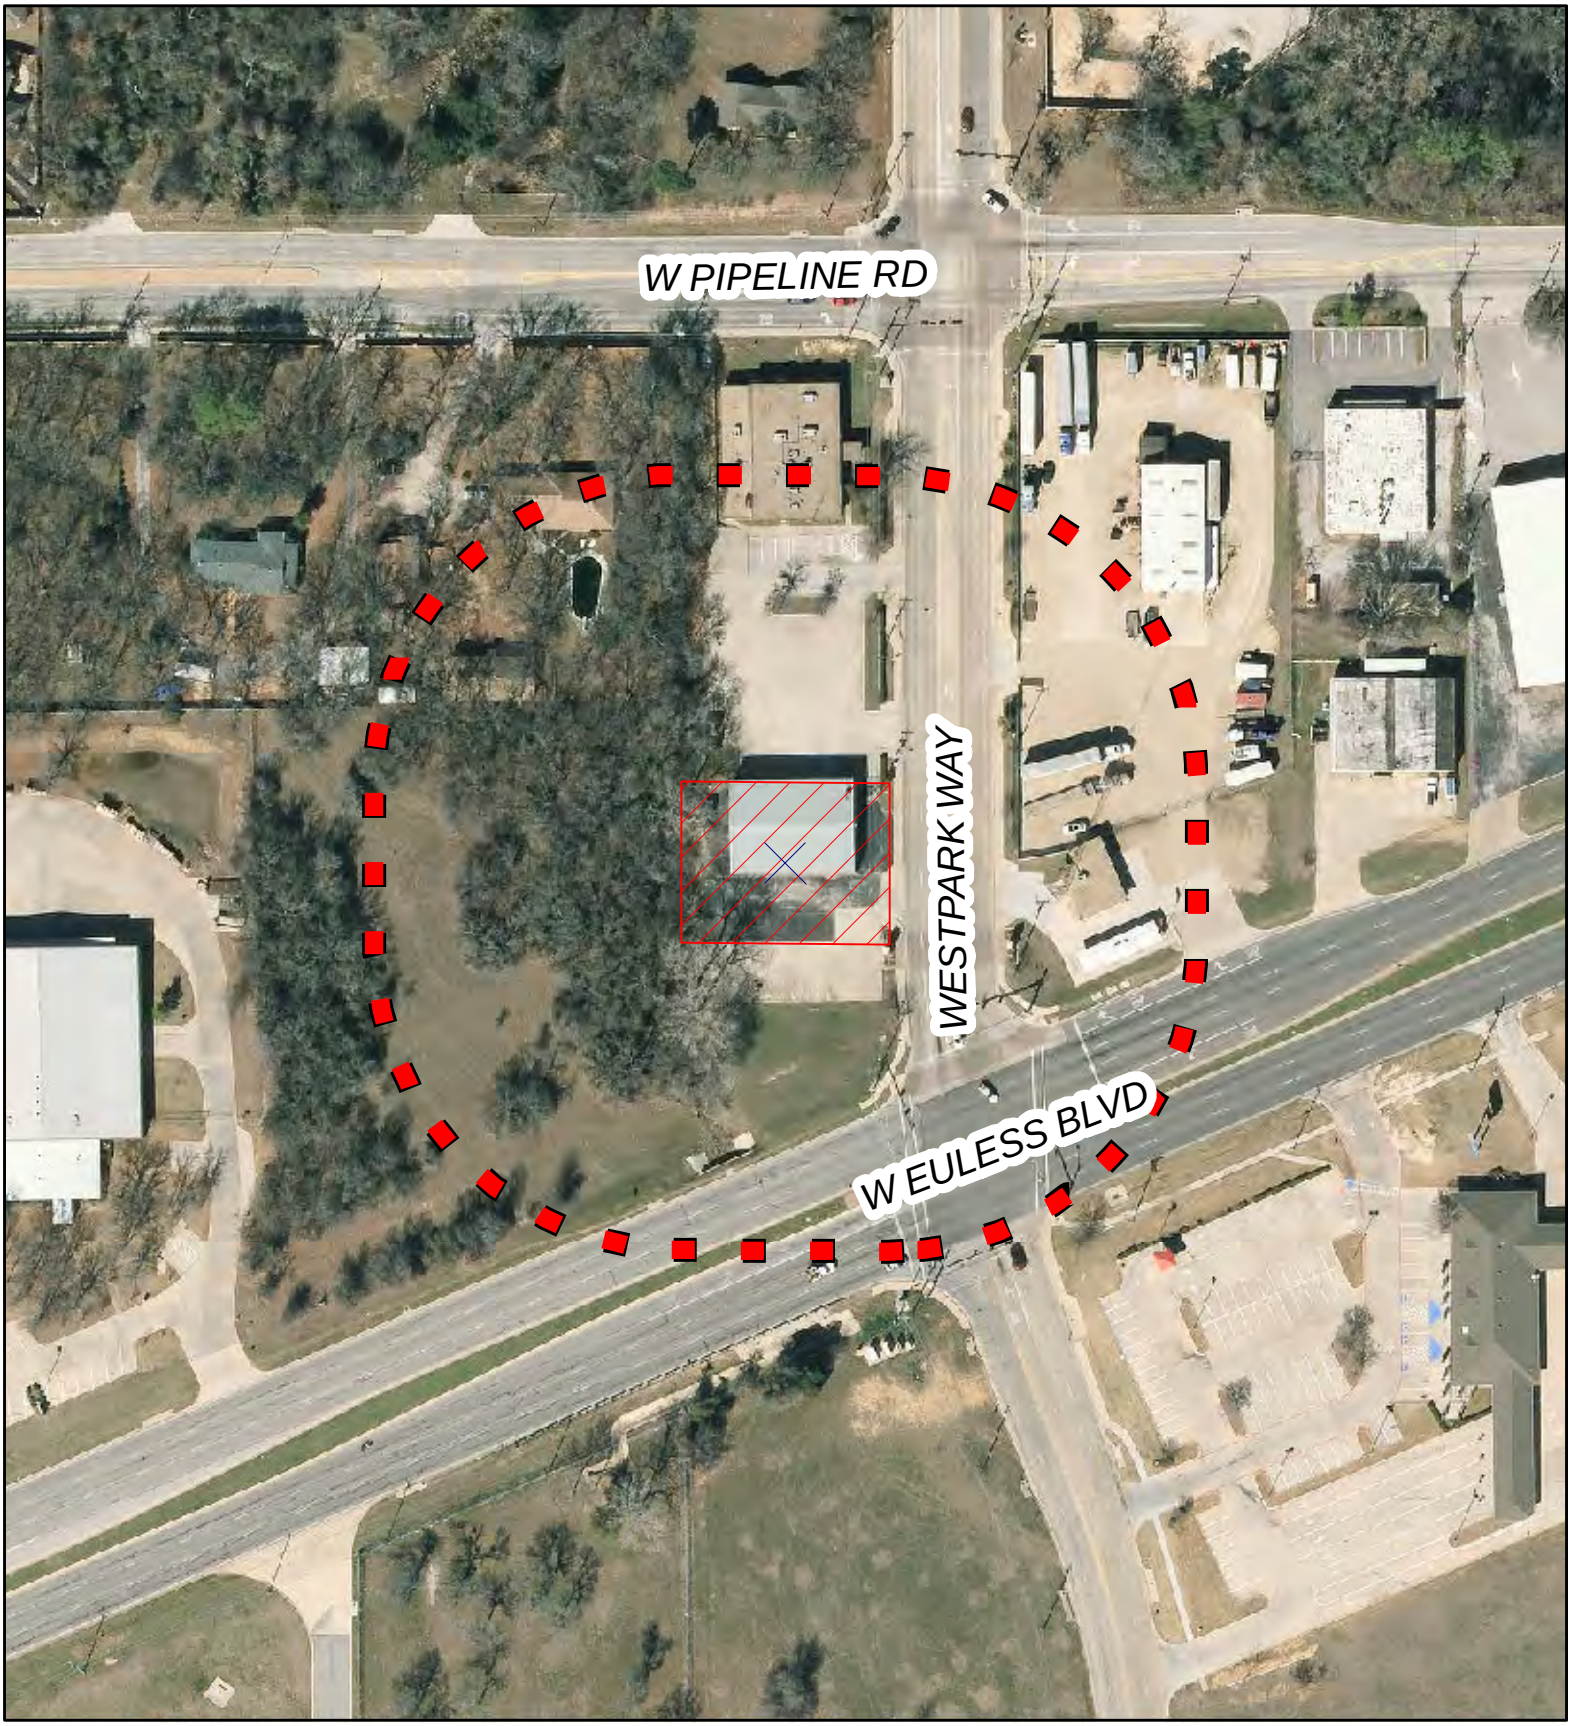
Subject Parcel
Zoning Boundary
Notification Area