13-13-SUP

Specific Use Permit Requested at:

Kitty House Addition
Block 2, Lot 3

1108 Westpark Way

THE CITY OF EULESS
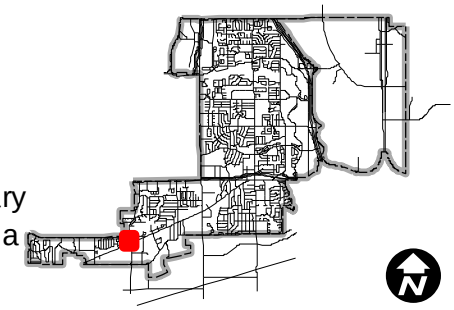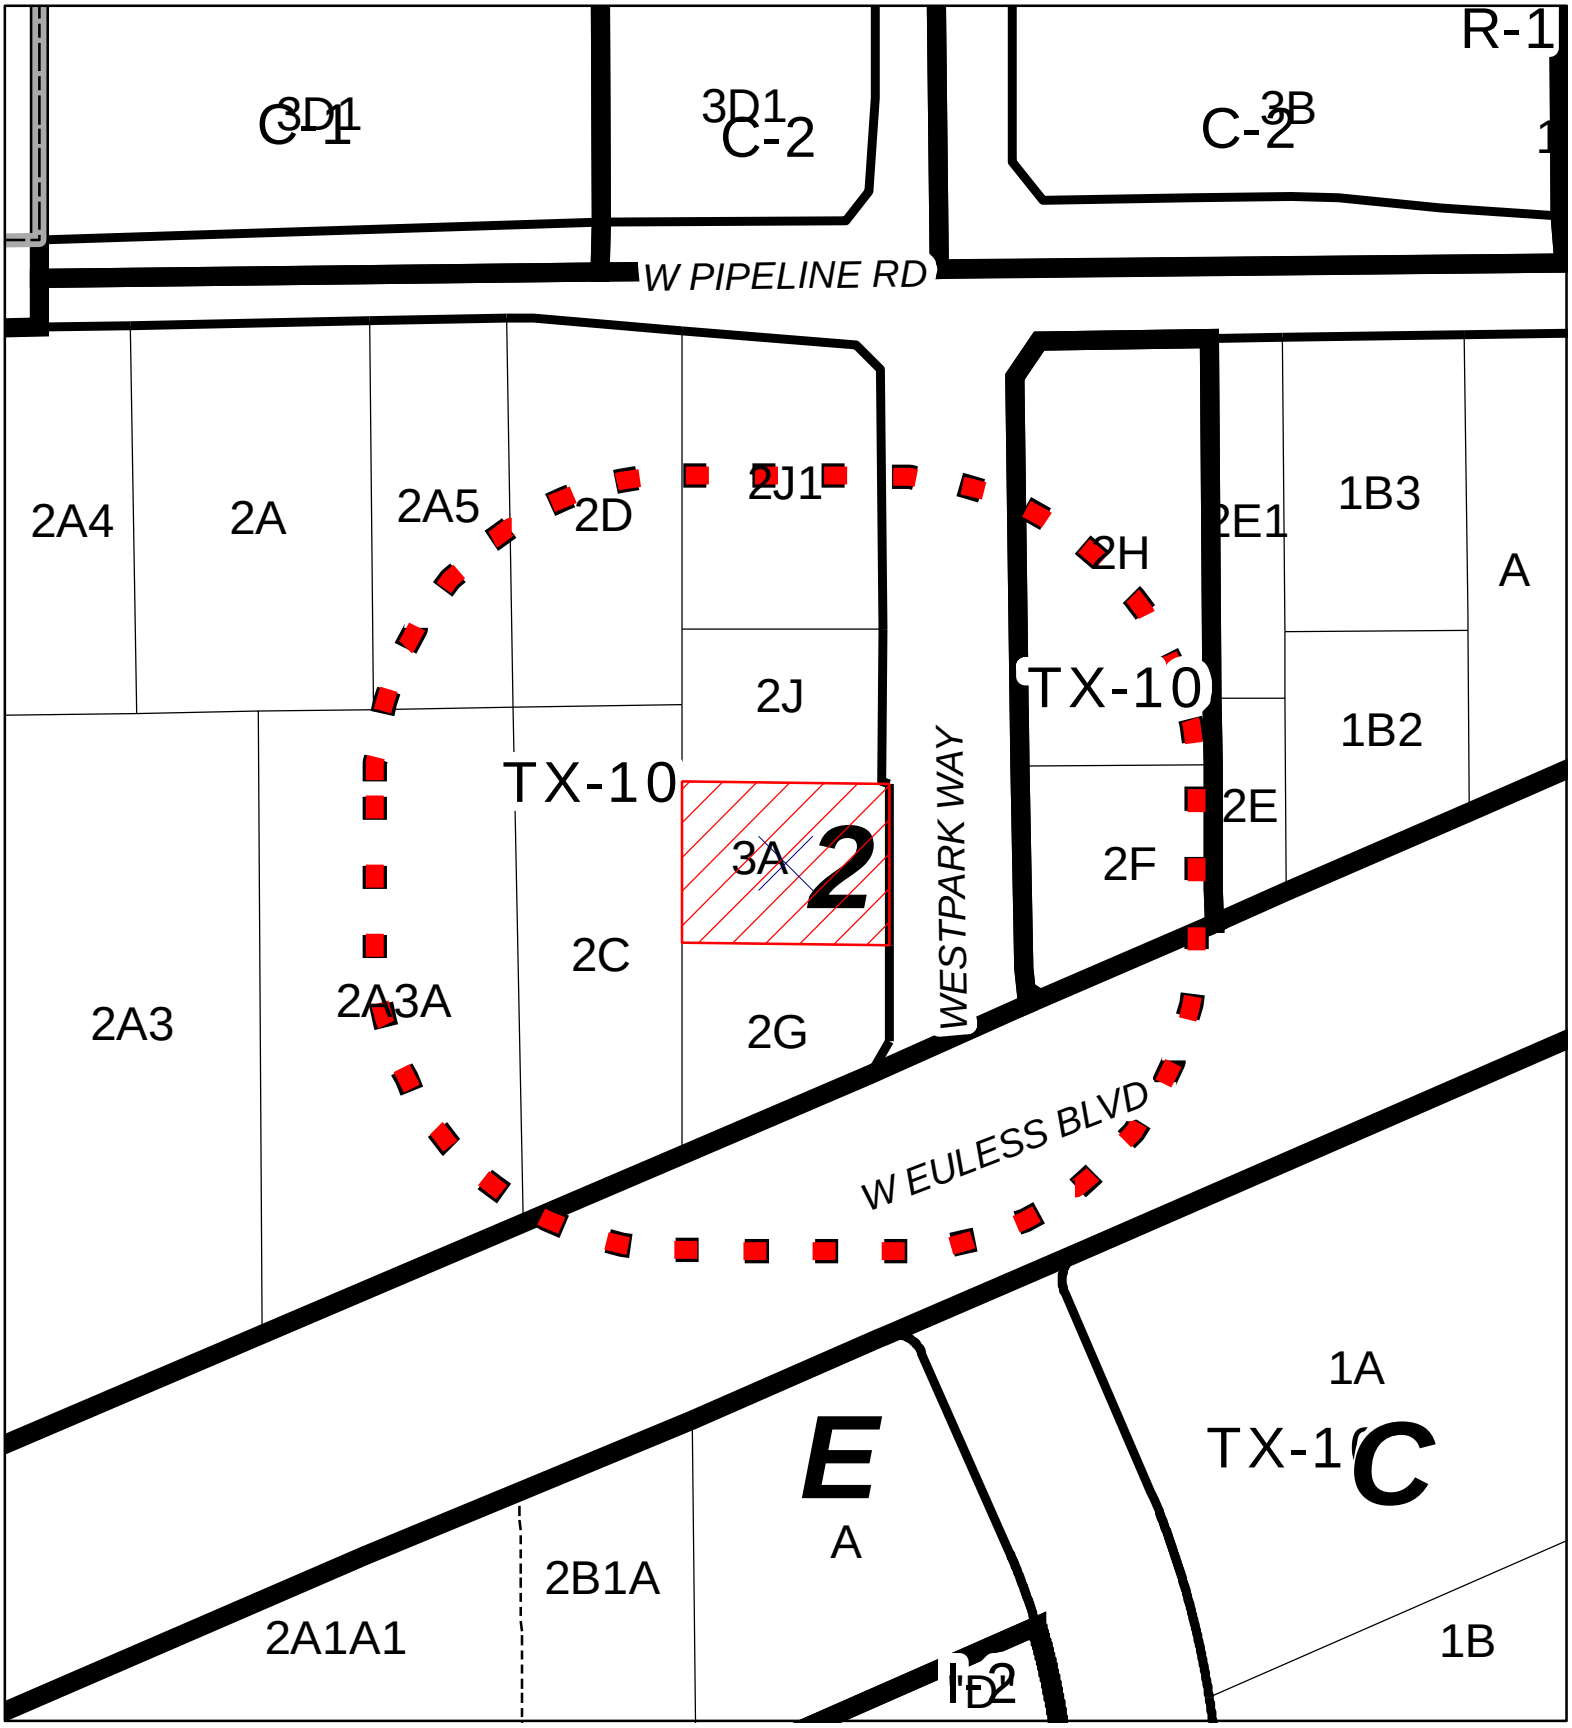
Subject Parcel
Zoning Boundary
Notification Area