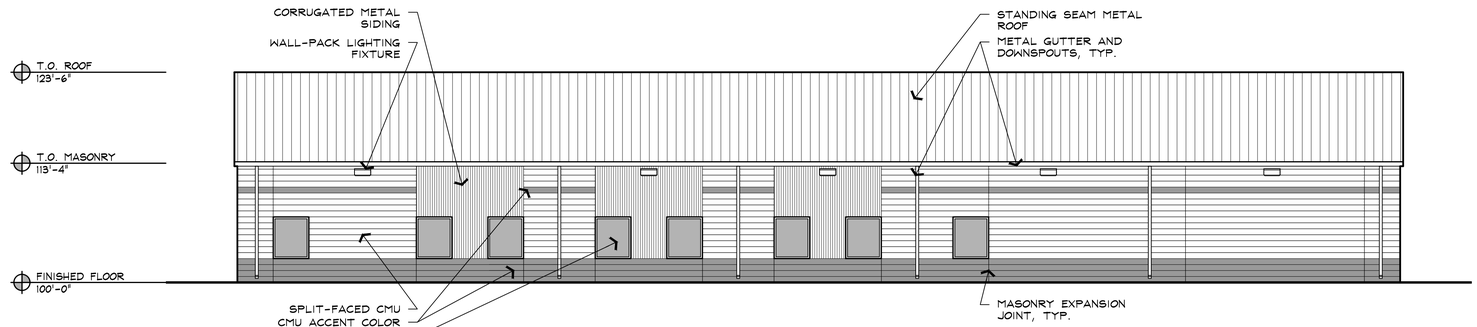

4 SOUTH ELEVATION

Scale: 1/8" = 1'-0"

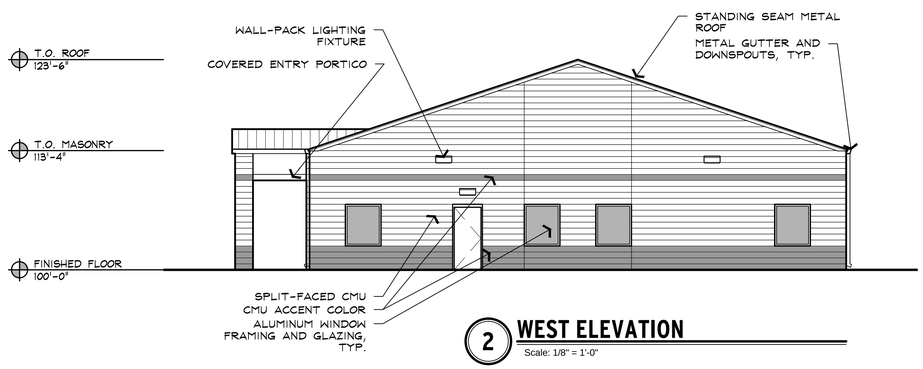

2 WEST ELEVATION

Scale: 1/8" = 1'-0"

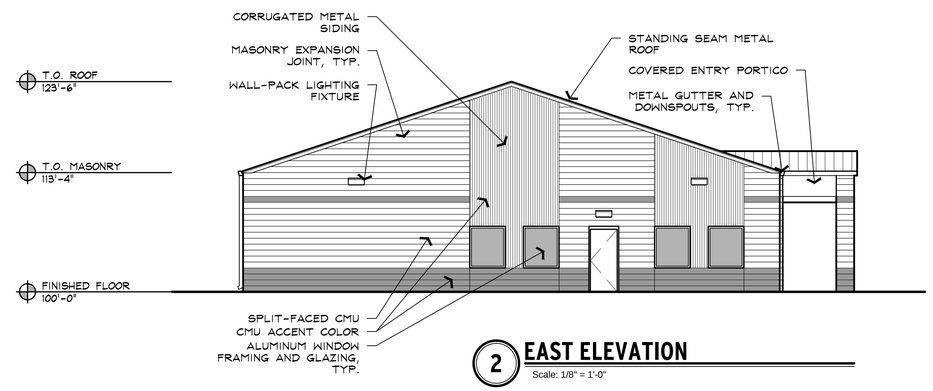

2 EAST ELEVATION

Scale: 1/8" = 1'-0"

NOTE: ALL MATERIALS AND FINISHES ARE INTENDED TO MATCH EXISTING ADJACENT BUILDNG

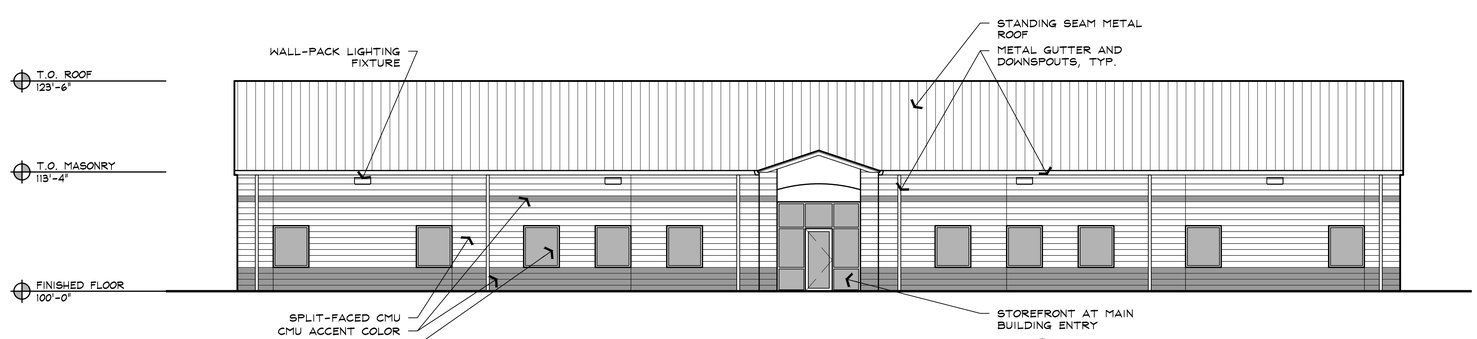

1 NORTH ELEVATION

Scale: 1/8" = 1'-0"

301 S. OAK STREET, STE 100
ROANOKE, TX 76262
PH | 817 430 3382
RGAARCHITECTS.COM
RGA ARCHITECTS

PRELIMINARY

NOT FOR REGULATORY APPROVAL, PERMITTING, OR CONSTRUCTION.
THIS PRELIMINARY DOCUMENT IS RELEASED UNDER THE AUTHORITY OF JAMES R. GILLILAND TEXAS REGISTRATION NO. 8962 ON DATE INDICATED BELOW.

RICOCHET FUEL DISTRIBUTORS

Royal Parkway
Euless, TX

Ricochet Fuel Distributors, Inc.

BROWN COMPANY

RGA PROJECT NUMBER: 14073

DATE: 10.10.2014

REVISIONS:

SHEET: A3.01