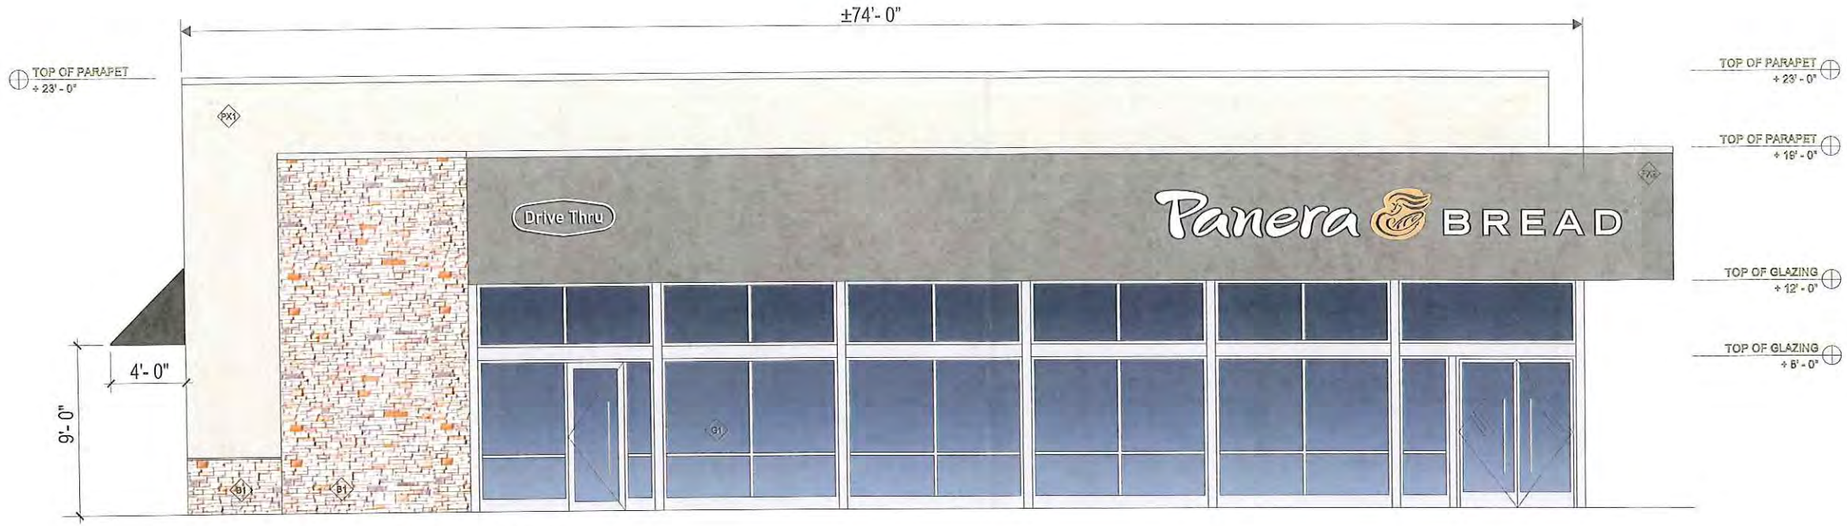

STOREFRONT (EAST) ELEVATION: 1/8" = 1'- 0"

SIGN CODE ALLOWANCE:

Primary signs not to exceed 60% of wall length (60% of 74 = 44.4')
or 6' in height (44.4 x 6 = 266.4 sq.ft. allowed).
Secondary signs not to exceed 10% of primary sign allowance
(266.4 x 10% = 26.64 sq.ft.).
Measure using single geometry.

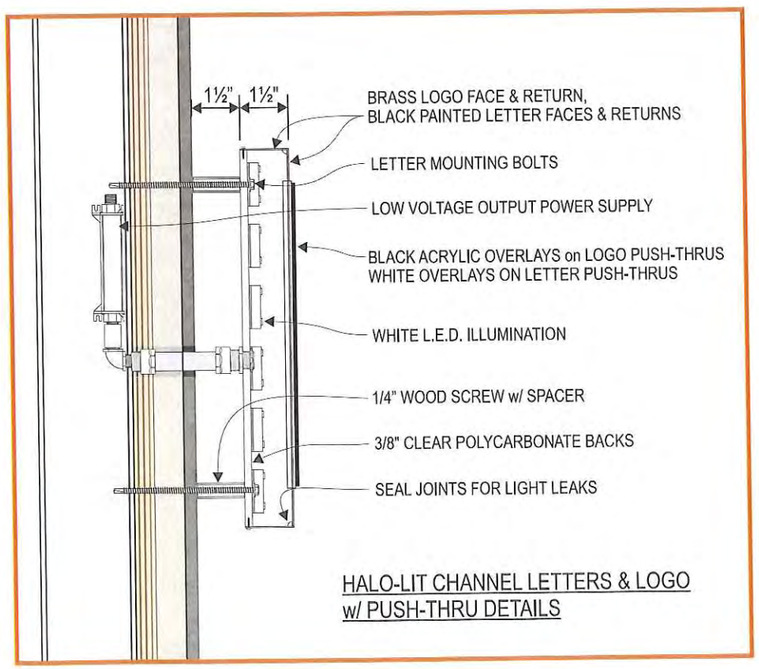

HALO-LIT CHANNEL LETTERS & LOGO
w/ PUSH-THRU DETAILS

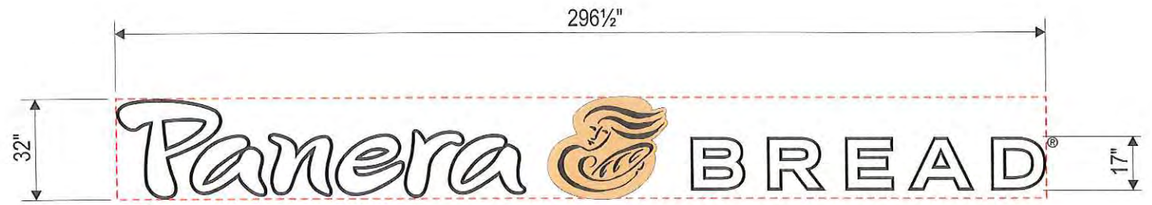

SIGN ELEVATION: 1/4" = 1'-0" 65.89 SQ.FT.
CODE COMPLIANT

HALO-LIT PUSH THRU 'Panera BREAD' LETTERS & MOTHER BREAD LOGO

"PANERA" & "BREAD" LETTERS: STENCIL-CUT
- BLACK PAINTED STAINLESS STEEL FACES & RETURNS WITH 3/16" THICK WHITE PAINTED INSET OVERLAYS

MOTHER BREAD LOGO:
- (BRASS) NON DIRECTIONAL COARSE FINISH ON STENCIL CUT FACE
- 1/8" THICK SATIN BLACK OVERLAYS for LOGO DETAILS

ALL GRAPHICS:
- (CLEAR) ACRYLIC PUSH THRU LOGO DETAILS & LETTER CENTERS
- 1/16" CLEAR EDGE EXPOSURE ON PUSH-THRUS for HALO ILLUMINATION EFFECT
- WHITE L.E.D. ILLUMINATION
- 3/8" THICK CLEAR POLYCARBONATE BACKS
- 1/4-20 S.S. ALL-THREAD w/ 1½" DEEP SPACERS/STANDOFFS
- U.L. & MANUFACTURERS LABELS

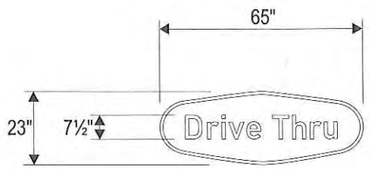

SIGN ELEVATION 10.4 SQ.FT.
1/4" = 1'- 0"
CODE COMPLIANT

HALO-LIT "Drive Thru" LETTERS & OVAL RING:

- WHITE PAINTED METAL FACES & RETURNS
- WHITE L.E.D. ILLUMINATION
- LOW OUTPUT VOLTAGE POWER SUPPLY
- 3/8" THICK CLEAR POLYCARBONATE BACKS
- 1/4-20 S.S. ALL-THREAD w/ 1½" DEEP SPACERS
- U.L. & MANUFACTURERS LABELS

ARTWORK EXCLUSIVE PROPERTY OF

SINCE 1917
MANDEVILLE SIGN
making your mark.

676 GEORGE WASHINGTON HIGHWAY
LINCOLN, RI 02865-4255
PHONE 401-334-9100 FAX 401-334-7799
WEB www.mandevillesign.com

APPROVALS
Signatures Required Before Release to Production

	BY	DATE
Engineering		
Sales		
Estimating		
Production		
Quality Control		

VM PRODUCT NUMBER(S)

REVISIONS

NO	BY	DESCRIPTION	DATE
1	WD	updated elevations	09/30/14
2	WD	update w/ awnings	11/12/14
3			
4			
5			
6			
7			
8			
9			
10			
11			
12			

DO NOT SCALE DRAWING

CLIENT
Panera BREAD

STORE NUMBER #1870

Hwy. 121 @ Glade Road
EULESS, TX
LOCATION

#26447-1
WORK ORDER NUMBER(S)

PROJECT MANAGER JIM F.

CHECKED BY | DATE | ARTIST 09/16/14 DATE

Y-231a
DRAWING NAME

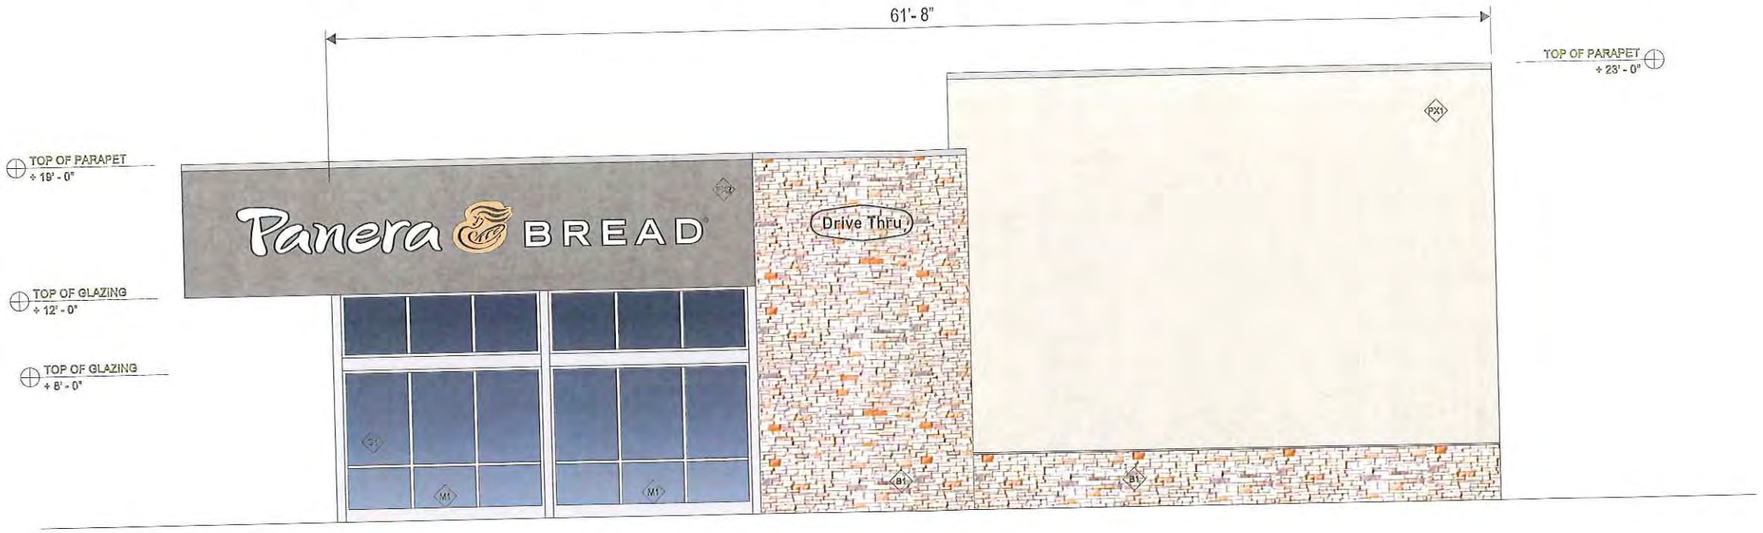

RIGHT SIDE (NORTH) ELEVATION: 1/8" = 1'- 0"

NORTH ELEVATION ALLOWANCE:

Primary sign not to exceed 60% of wall length (60% of 61.66 = 37')
or 6' in height (37' x 6 = 222 sq.ft. allowed).
Secondary signs not to exceed 10% of primary sign allowance
(222 x 10% = 22.2 sq.ft.).
Measure using single geometry.

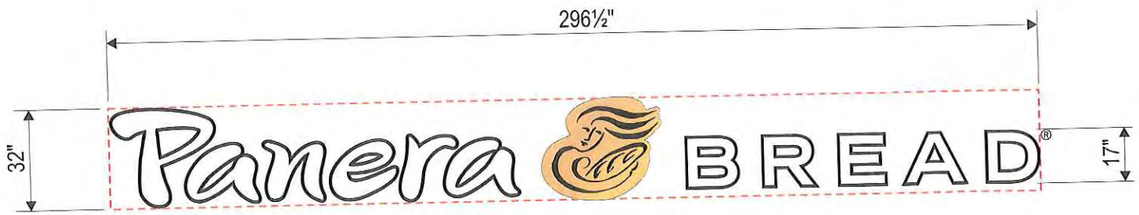

SIGN ELEVATION: 1/4" = 1'-0" 65.89 SQ.FT.
CODE COMPLIANT

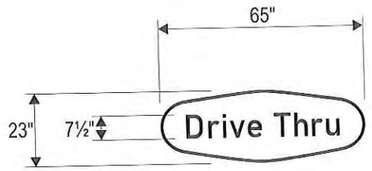

SIGN ELEVATION 10.4 SQ.FT.
1/4" = 1'- 0"
CODE COMPLIANT

MATERIAL LEGEND
B1 - STONE VENEER - CORONADO STONE; STYLE: PRO-LEDGE, COLOR WHITE.
PX1 STUCCO; STYLE: LYMESTONE FINISH
COLOR: BENJAMIN MOORE #996 'ASHEN TAN'
PX2 STUCCO; STYLE: LYMESTONE FINISH
COLOR: BENJAMIN MOORE #AF-655 'SILHOUETTE'
G1 ALUMINUM STOREFRONT - API; STYLE:
COLOR: FAUX STEEL W/ 1" INSULATED GLAZING
M1 INSULATED METAL STOREFRONT PANEL, MATCH PX2

HALO-LIT "Drive Thru" LETTERS & OVAL RING:

- BLACK PAINTED METAL FACES & RETURNS
- WHITE L.E.D. ILLUMINATION
- LOW OUTPUT VOLTAGE POWER SUPPLY
- 3/8" THICK CLEAR POLYCARBONATE BACKS
- 1/4-20 S.S. ALL-THREAD w/ 1½" DEEP SPACERS
- U.L. & MANUFACTURERS LABELS

ARTWORK EXCLUSIVE PROPERTY OF

SINCE 1917
MANDEVILLE SIGN
making your mark.
676 GEORGE WASHINGTON HIGHWAY
LINCOLN, RI 02865-4255
PHONE 401-334-9100 FAX 401-334-7799
WEB www.mandevillesign.com

APPROVALS
Signatures Required Before Release to Production

	BY	DATE
Engineering		
Sales		
Estimating		
Production		
Quality Control		

VM PRODUCT NUMBER(S)

REVISIONS

NO	BY	DESCRIPTION	DATE
1	WD	updated elevations	09/30/14
2	WD	storefront color change	11/12/14
3			
4			
5			
6			
7			
8			
9			
10			
11			
12			

DO NOT SCALE DRAWING

CLIENT
Panera BREAD
STORE NUMBER #1870
Hwy. 121 @ Glade Road
EULESS, TX
LOCATION
#26447-1
WORK ORDER NUMBER(S)
PROJECT MANAGER JIM F.
CHECKED BY DATE ARTIST 09/16/14 DATE
Y-231b
DRAWING NAME

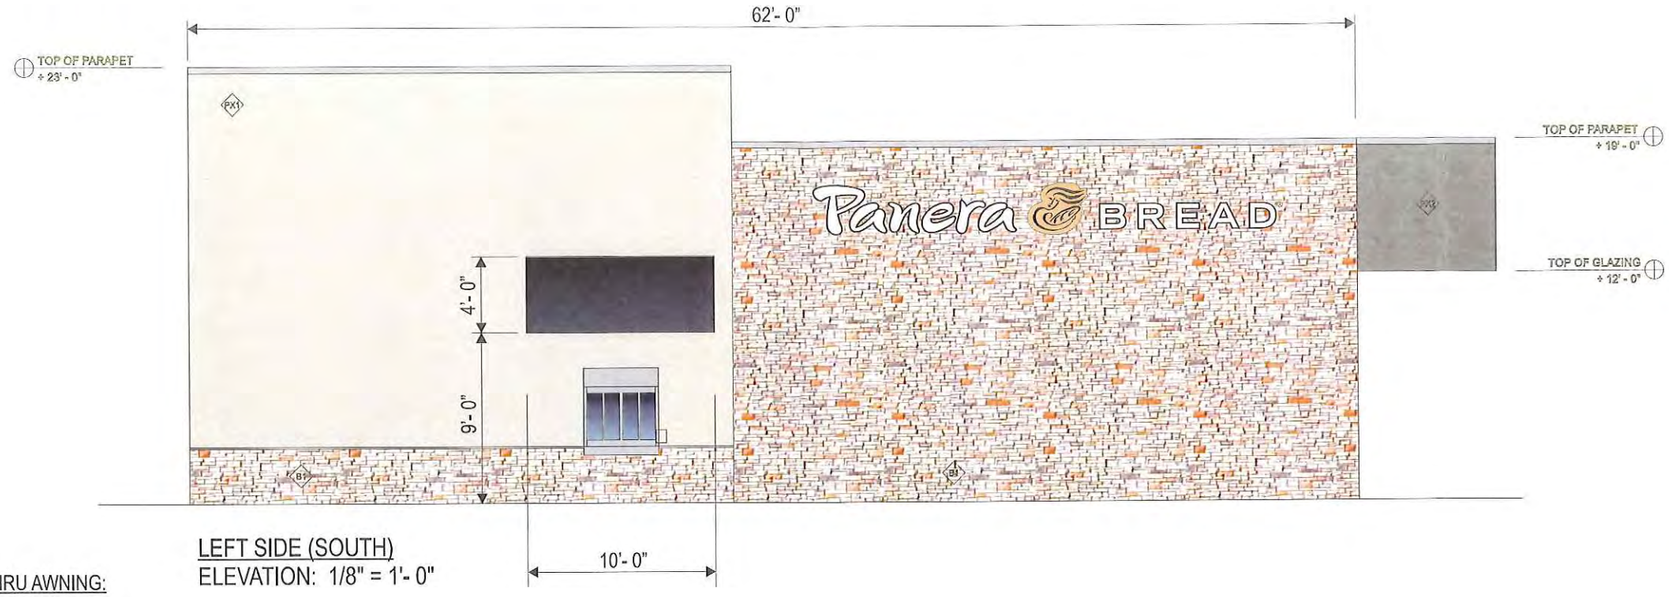

LEFT SIDE (SOUTH)
ELEVATION: 1/8" = 1'- 0"

SUNBRELLA
BLACK
#4608

EXTERNALLY ILLUMINATED DRIVE THRU AWNING:

- 1" SQ. ALUMINUM EXTRUSION WELDED FRAME
- FRAME POWDER COATED BLACK
- TRUSS SPACING N.T.E. 36" APART O.C.
- SUNBRELLA BLACK #4608 FABRIC COVER:
- BLACK PVC TRIM STAPLE COVER
- MOUNTED USING Z-CLIPS & APPROPRIATE ANCHORS
- G.C. TO PROVIDE 2" x 6" BLOCKING AS NECESSARY

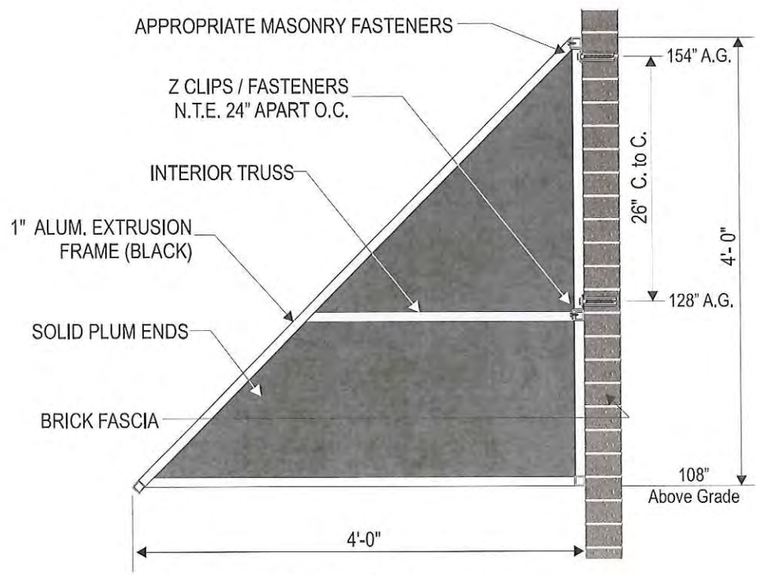

DRIVE THRU AWNING SECTION ONLY: 3/4" = 1'-0"

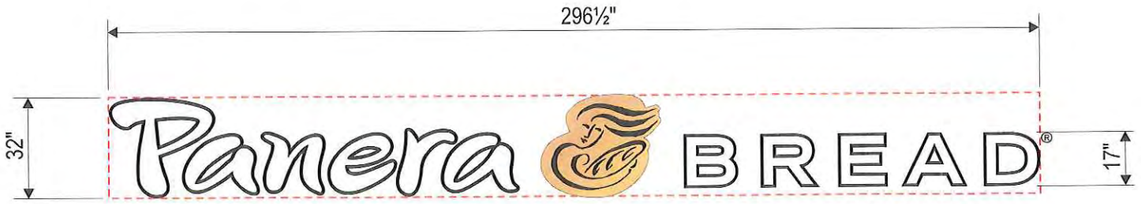

SIGN ELEVATION: 1/4" = 1'-0" 65.89 SQ.FT.
CODE COMPLIANT

SOUTH ELEVATION ALLOWANCE:

Primary sign not to exceed 60% of wall length (60% of 62 = 37.2')
or 6' in height (37.2' x 6 = 223.2 sq.ft. allowed).

MATERIAL LEGEND
B1 - STONE VENEER - CORONADO STONE; STYLE: PRO-LEDGE, COLOR WHITE.
PX1 STUCCO; STYLE: LYMESTONE FINISH
COLOR: BENJAMIN MOORE #996 'ASHEN TAN'
PX2 STUCCO; STYLE: LYMESTONE FINISH
COLOR: BENJAMIN MOORE #AF-655 'SILHOUETTE'
G1 ALUMINUM STOREFRONT - API; STYLE:
COLOR: FAUX STEEL W/ 1" INSULATED GLAZING
M1 INSULATED METAL STOREFRONT PANEL, MATCH PX2

ARTWORK EXCLUSIVE PROPERTY OF

SINCE 1917
MANDEVILLE SIGN
making your mark.

676 GEORGE WASHINGTON HIGHWAY
LINCOLN, RI 02865-4255
PHONE 401-334-9100 FAX 401-334-7799
WEB www.mandevillesign.com

APPROVALS
Signatures Required Before Release to Production

	BY	DATE
Engineering		
Sales		
Estimating		
Production		
Quality Control		

VM PRODUCT NUMBER(S)

REVISIONS

NO.	BY	DESCRIPTION	DATE
1	WD	updated elevations	09/30/14
2	WD	update w/ awnings	11/12/14
3			
4			
5			
6			
7			
8			
9			
10			
11			
12			

DO NOT SCALE DRAWING

CLIENT
Panera BREAD

STORE NUMBER #1870

Hwy. 121 @ Glade Road
EULESS, TX
LOCATION

#26447-1
WORK ORDER NUMBER(S)

PROJECT MANAGER JIM F.
CHECKED BY DATE ARTIST 09/16/14 DATE

Y-231c
DRAWING NAME

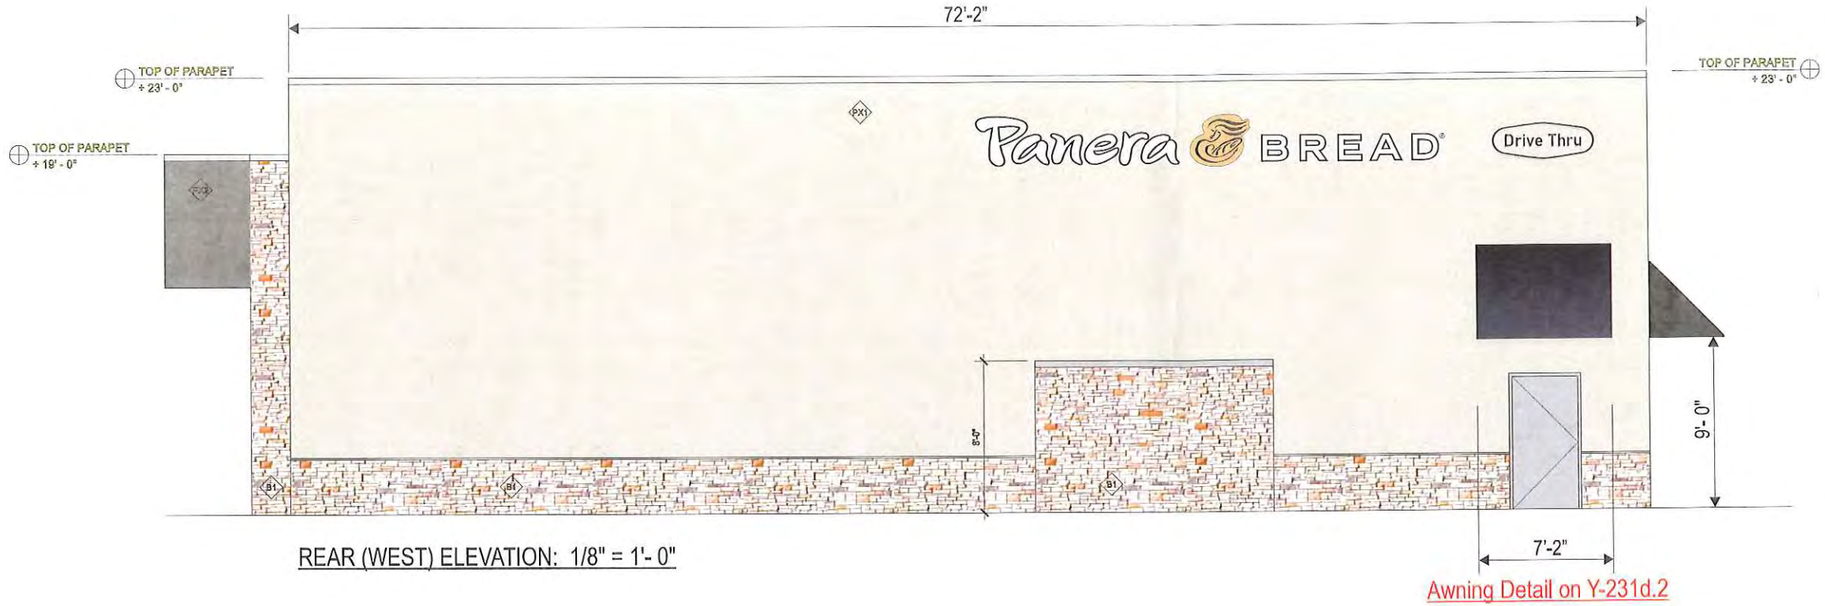

REAR (WEST) ELEVATION: 1/8" = 1'- 0"

Awning Detail on Y-231d.2

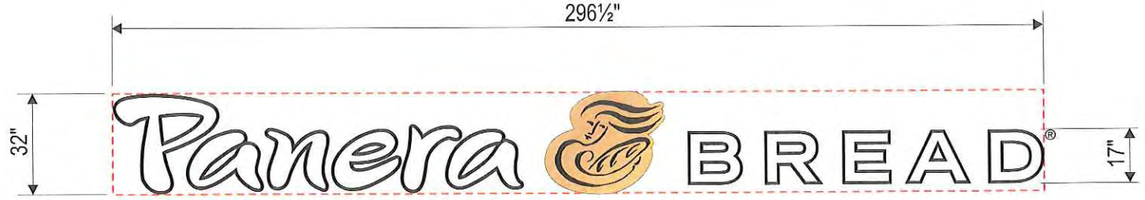

SIGN ELEVATION: 1/4" = 1'-0" 65.89 SQ.FT.

CODE COMPLIANT

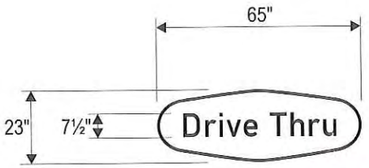

SIGN ELEVATION 10.4 SQ.FT.
1/4" = 1'- 0"
CODE COMPLIANT

WEST ELEVATION ALLOWANCE:

Primary sign not to exceed 60% of wall length (60% of 72.16 = 43.3')
or 6' in height (43.3' x 6 = 259.8 sq.ft. allowed).
Secondary signs not to exceed 10% of primary sign allowance
(259.8 x 10% = 25.98 sq.ft.).
Measure using single geometry.

HALO-LIT "Drive Thru" LETTERS & OVAL RING:

- BLACK PAINTED METAL FACES & RETURNS
- WHITE L.E.D. ILLUMINATION
- LOW OUTPUT VOLTAGE POWER SUPPLY
- 3/8" THICK CLEAR POLYCARBONATE BACKS
- 1/4-20 S.S. ALL-THREAD w/ 1½" DEEP SPACERS
- U.L. & MANUFACTURERS LABELS

MATERIAL LEGEND
B1 - STONE VENEER - CORONADO STONE; STYLE: PRO-LEDGE, COLOR WHITE.
PX1 STUCCO; STYLE: LYMESTONE FINISH
COLOR: BENJAMIN MOORE #996 'ASHEN TAN'
PX2 STUCCO; STYLE: LYMESTONE FINISH
COLOR: BENJAMIN MOORE #AF-655 'SILHOUETTE'
G1 ALUMINUM STOREFRONT - API; STYLE:
COLOR: FAUX STEEL W/ 1" INSULATED GLAZING
M1 INSULATED METAL STOREFRONT PANEL, MATCH PX2

ARTWORK EXCLUSIVE PROPERTY OF

SINCE 1917

MANDEVILLE SIGN
making your mark.

676 GEORGE WASHINGTON HIGHWAY
LINCOLN, RI 02865-4255

401-334-9100 PHONE 401-334-7799 FAX

WEB www.mandevillesign.com

APPROVALS
Signatures Required Before Release to Production

	BY	DATE
Engineering		
Sales		
Estimating		
Production		
Quality Control		

VM PRODUCT NUMBER(S)

REVISIONS

NO.	BY	DESCRIPTION	DATE
1	WD	updated elevations	09/30/14
2	WD	update w/ awnings	11/12/14
3			
4			
5			
6			
7			
8			
9			
10			
11			
12			

DO NOT SCALE DRAWING

CLIENT
Panera BREAD

STORE NUMBER #1870

Hwy. 121 @ Glade Road
EULESS, TX
LOCATION

#26447-1
WORK ORDER NUMBER(S)

PROJECT MANAGER JIM F.

CHECKED BY DATE ARTIST 09/16/14 DATE

Y-231d
DRAWING NAME

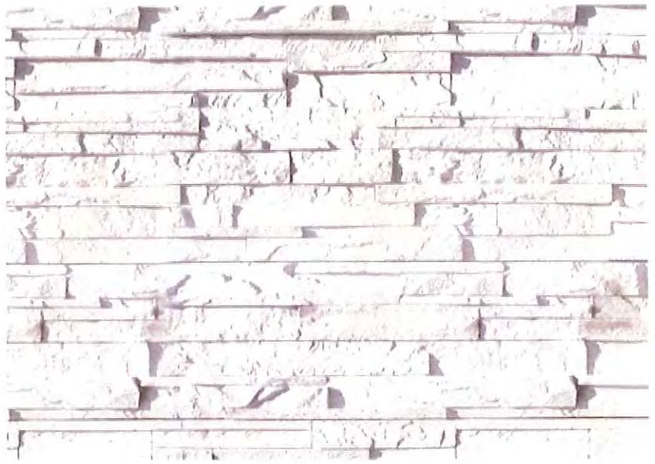

Manufactured Stone
Corodano Stone
Pro Ledgestone 'White'

Storefront
API 'Faux Steel'
Clear Matte finish

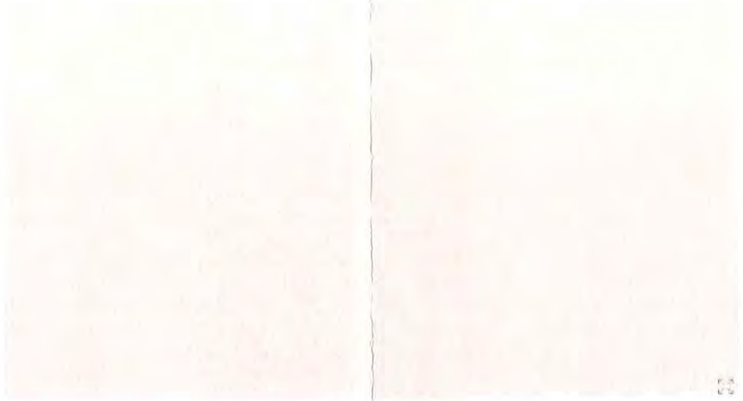

Stucco
Dryvit Lymestone Finish
Benjamin Moore #966 'Ashen Tan'

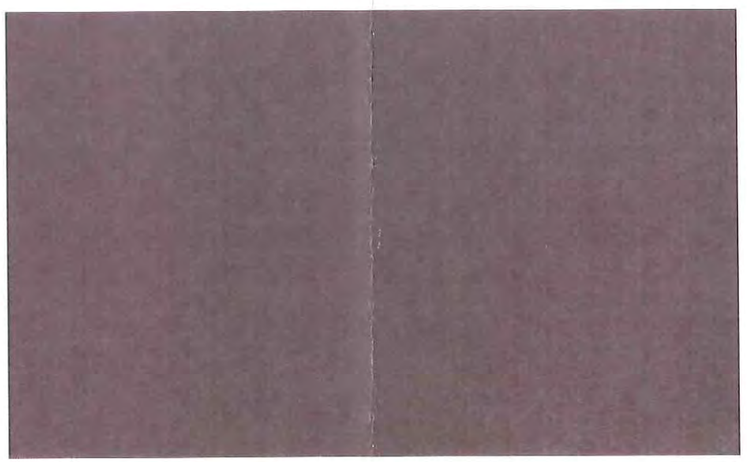

Stucco
Dryvit Lymestone Finish
Benjamin Moore #AF-655 'Silhouette'

Panera BREAD®

Glade Parks - Euless, TX