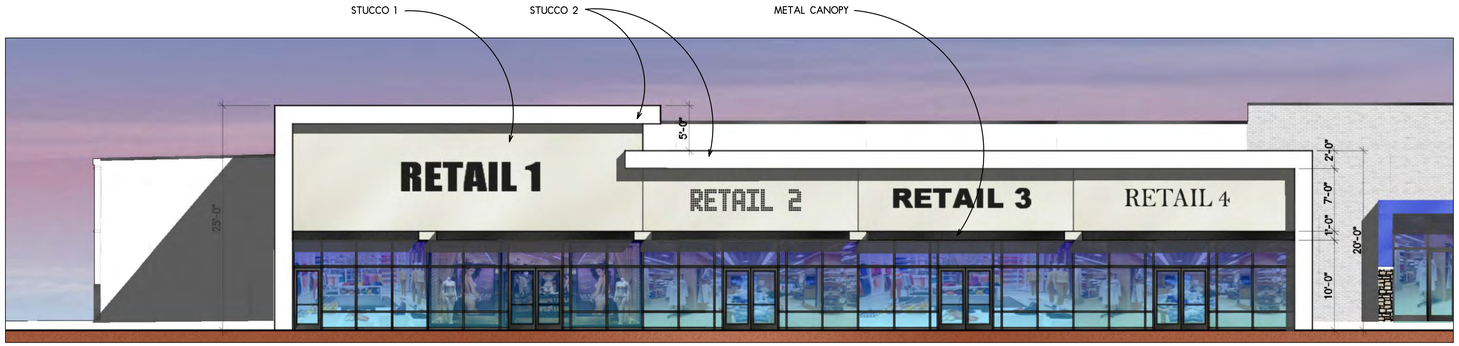

1 BUILDING A SOUTH ELEVATION
SCALE: 1/8" = 1'-0"

2 BUILDING A SOUTH ELEVATION
SCALE: 1/8" = 1'-0"

3 BUILDING A+B OVERALL SOUTH ELEVATION
SCALE: 1/16" = 1'-0"

NOT FOR REGULATORY APPROVAL PERMITTING, OR CONSTRUCTION

REVISIONS

RICHARD SAUNDERS ARCHITECT
PHONE: 815.721.3613
RICHARD@RJSARCHITECT.COM

PROJECT NO.:
DATE: 05-11-15
DRAWN BY: LDG
SCALE: AS NOTED
CHECKED BY: RJS

REGISTERED ARCHITECT * RICHARD J. SAUNDERS * STATE OF ILLINOIS

DATE: 02-19-14

A PROPOSED SHELL FOR
LIFESTYLE CENTER
EULESS, TEXAS

SHEET A1

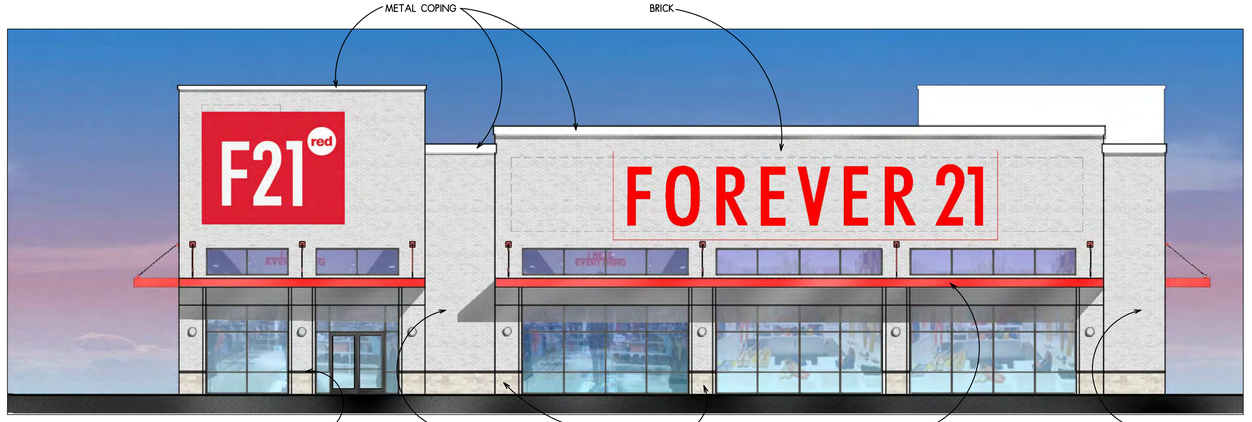

1 BUILDING E
SOUTH ELEVATION
SCALE: 1/8" = 1'-0"

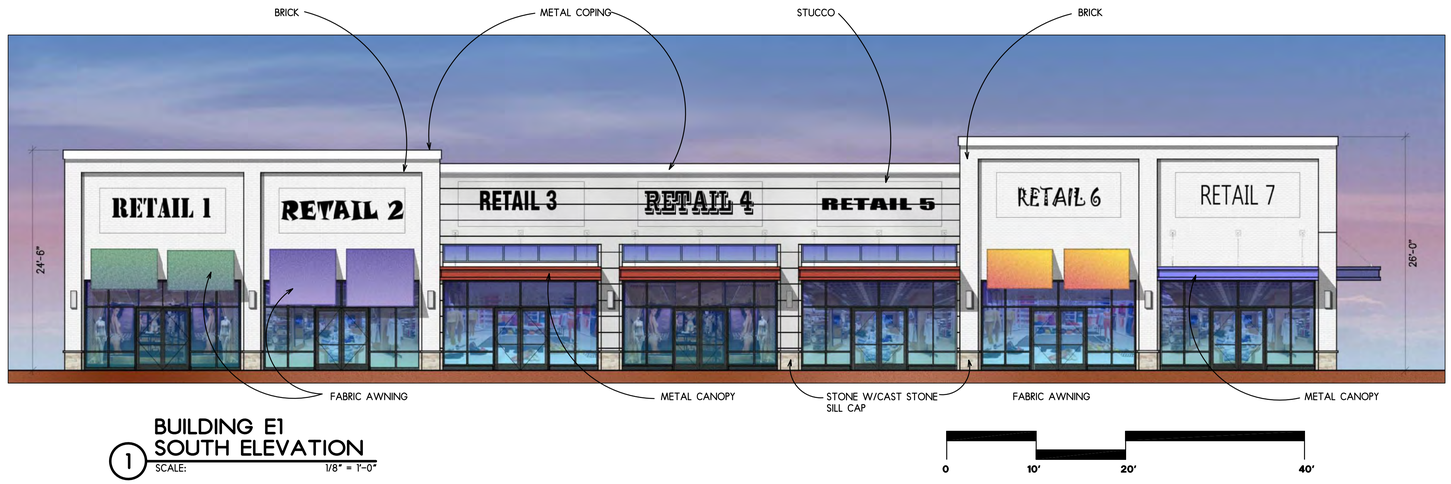

1 BUILDING E1
SOUTH ELEVATION
SCALE: 1/8" = 1'-0"

NOT FOR REGULATORY APPROVAL PERMITTING, OR CONSTRUCTION

REVISIONS

RICHARD SAUNDERS ARCHITECT
PHONE: 815.721.3613
RICHARD@RJSARCHITECT.COM

PROJECT NO.: PROJECT NO.: 13-007
DATE: 05-11-15
SCALE: AS NOTED
DRAWN BY: LDG
CHECKED BY: RJS

REGISTERED ARCHITECT RICHARD J. SAUNDERS STATE OF ILLINOIS
DATE: 02-19-14

A PROPOSED SHELL FOR
LIFESTYLE CENTER
EULESS, TEXAS

SHEET A2

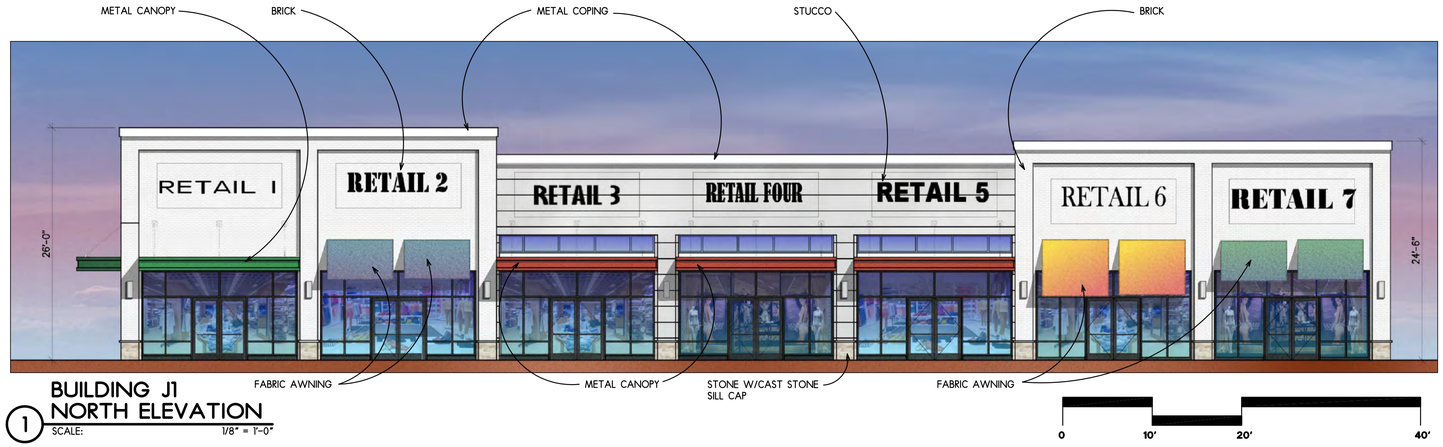

BUILDING J1
NORTH ELEVATION
1 SCALE: 1/8" = 1'-0"

BUILDING J
NORTH ELEVATION
1 SCALE: 1/8" = 1'-0"

NOT FOR REGULATORY APPROVAL PERMITTING, OR CONSTRUCTION

REVISIONS

RICHARD SAUNDERS ARCHITECT
PHONE: 815.721.3613
RICHARD@RJSARCHITECT.COM

PROJECT NO.: PROJECT NO.: 13-007
DATE: 05-11-15
DRAWN BY: LDG
SCALE: AS NOTED
CHECKED BY: RJS

REGISTERED ARCHITECT RICHARD J. SAUNDERS STATE OF TEXAS

DATE: 02-19-14

A PROPOSED SHELL FOR
LIFESTYLE CENTER
EULESS, TEXAS

SHEET A3

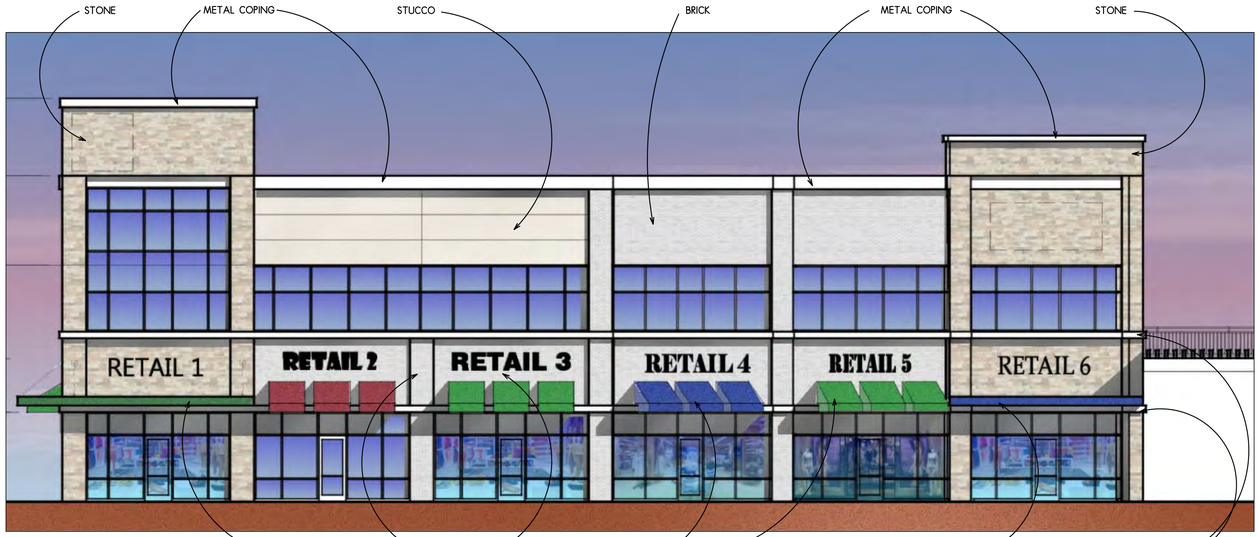

1 BUILDING H
NORTH ELEVATION
SCALE: 1/8" = 1'-0"

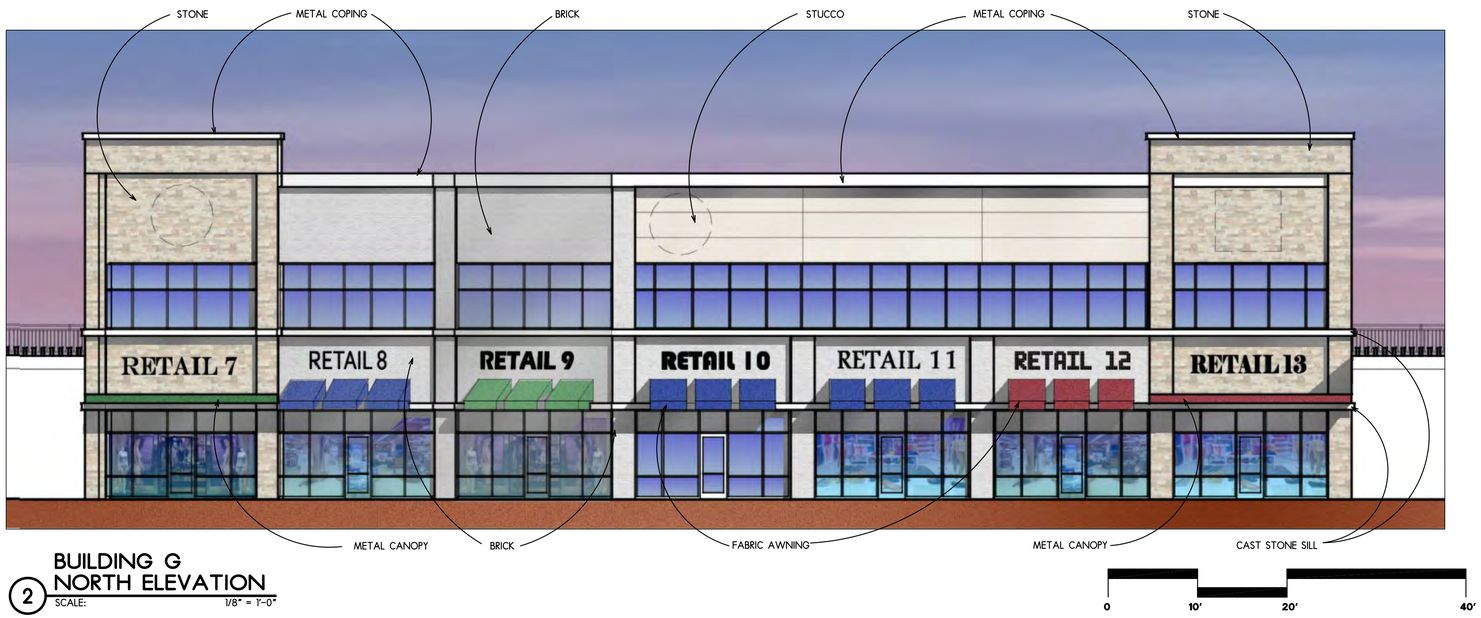

2 BUILDING G
NORTH ELEVATION
SCALE: 1/8" = 1'-0"

NOT FOR REGULATORY APPROVAL PERMITTING, OR CONSTRUCTION

REVISIONS

RICHARD SAUNDERS ARCHITECT
PHONE: 815.721.3613
RICHARD@RJSARCHITECT.COM

PROJECT NO.: 15-009
DATE: 05-11-15
DRAWN BY: LDG
CHECKED BY: RJS
SCALE: AS NOTED

REGISTERED ARCHITECT STATE OF TEXAS

DATE: 05-11-15

A PROPOSED SHELL FOR

LIFESTYLE CENTER

EULESS, TEXAS

SHEET A4

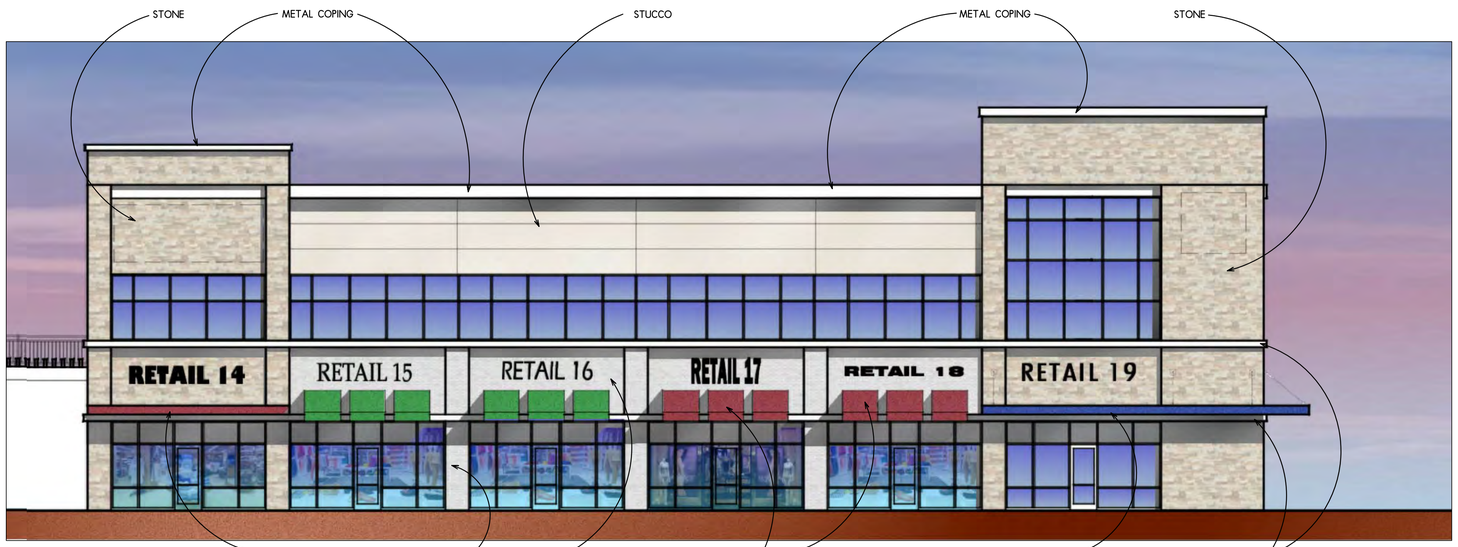

1 BUILDING F NORTH ELEVATION

SCALE: 1/8" = 1'-0"

2 BUILDING F+G+H OVERALL NORTH ELEVATION

SCALE: 1/32" = 1'-0"

NOT FOR REGULATORY APPROVAL PERMITTING, OR CONSTRUCTION

REVISIONS

RICHARD SAUNDERS ARCHITECT
PHONE: 815.721.3613 RICHARD@RJSARCHITECT.COM

PROJECT NO.: 15-009 | SCALE: AS NOTED
DATE: 05-11-15 | DRAWN BY: LDG | CHECKED BY: RJS

REGISTERED ARCHITECT RICHARD J. SAUNDERS STATE OF TEXAS

DATE: 05-11-15

A PROPOSED SHELL FOR LIFESTYLE CENTER

EULESS, TEXAS

SHEET A5

1 PARKING DECK
SOUTH ELEVATION
SCALE: 1/16" = 1'-0"

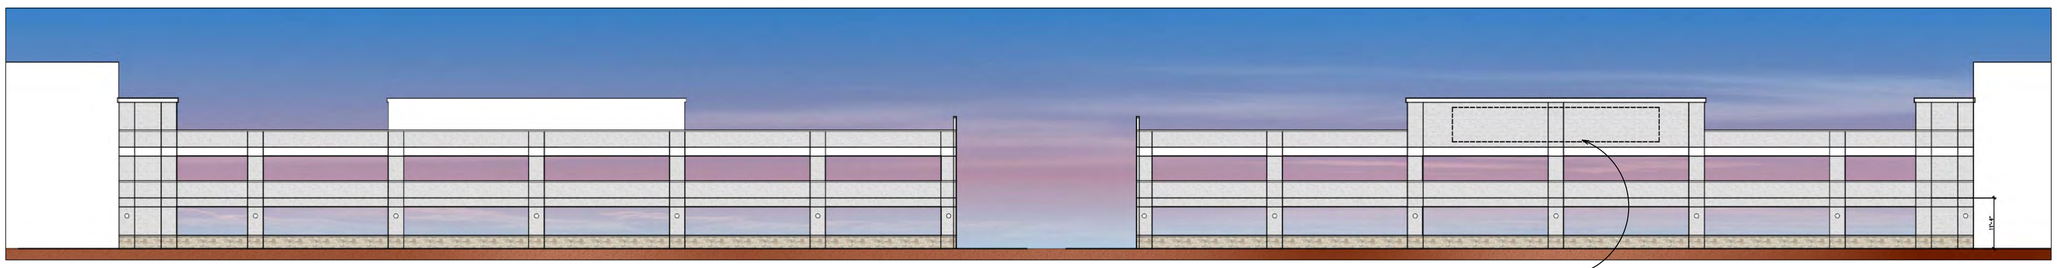

2 PARKING DECK
EAST ELEVATION
SCALE: 1/16" = 1'-0"

2 PARKING DECK
WEST ELEVATION
SCALE: 1/16" = 1'-0"

NOT FOR REGULATORY
APPROVAL PERMITTING,
OR CONSTRUCTION

REVISIONS

RICHARD SAUNDERS ARCHITECT
PHONE: 815.721.3613
RICHARD@RJSARCHITECT.COM

PROJECT NO.: 15-009 | SCALE: AS NOTED
DATE: 05-11-15 | DRAWN BY: LDG | CHECKED BY: RJS

DATE: 05-11-15

A PROPOSED SHELL FOR
LIFESTYLE CENTER
EULESS, TEXAS

SHEET
PKG