14-02-SP

Site Plan

Block 1, Lot 4R Westpark Central Addition
200 Westpark Way

Antica Pizzeria
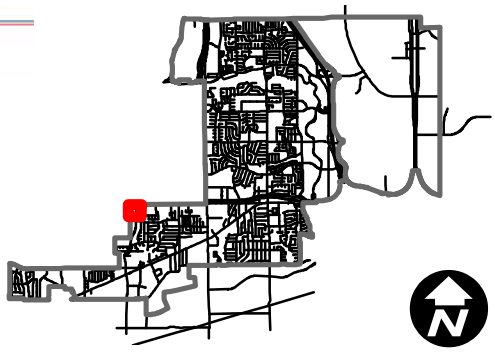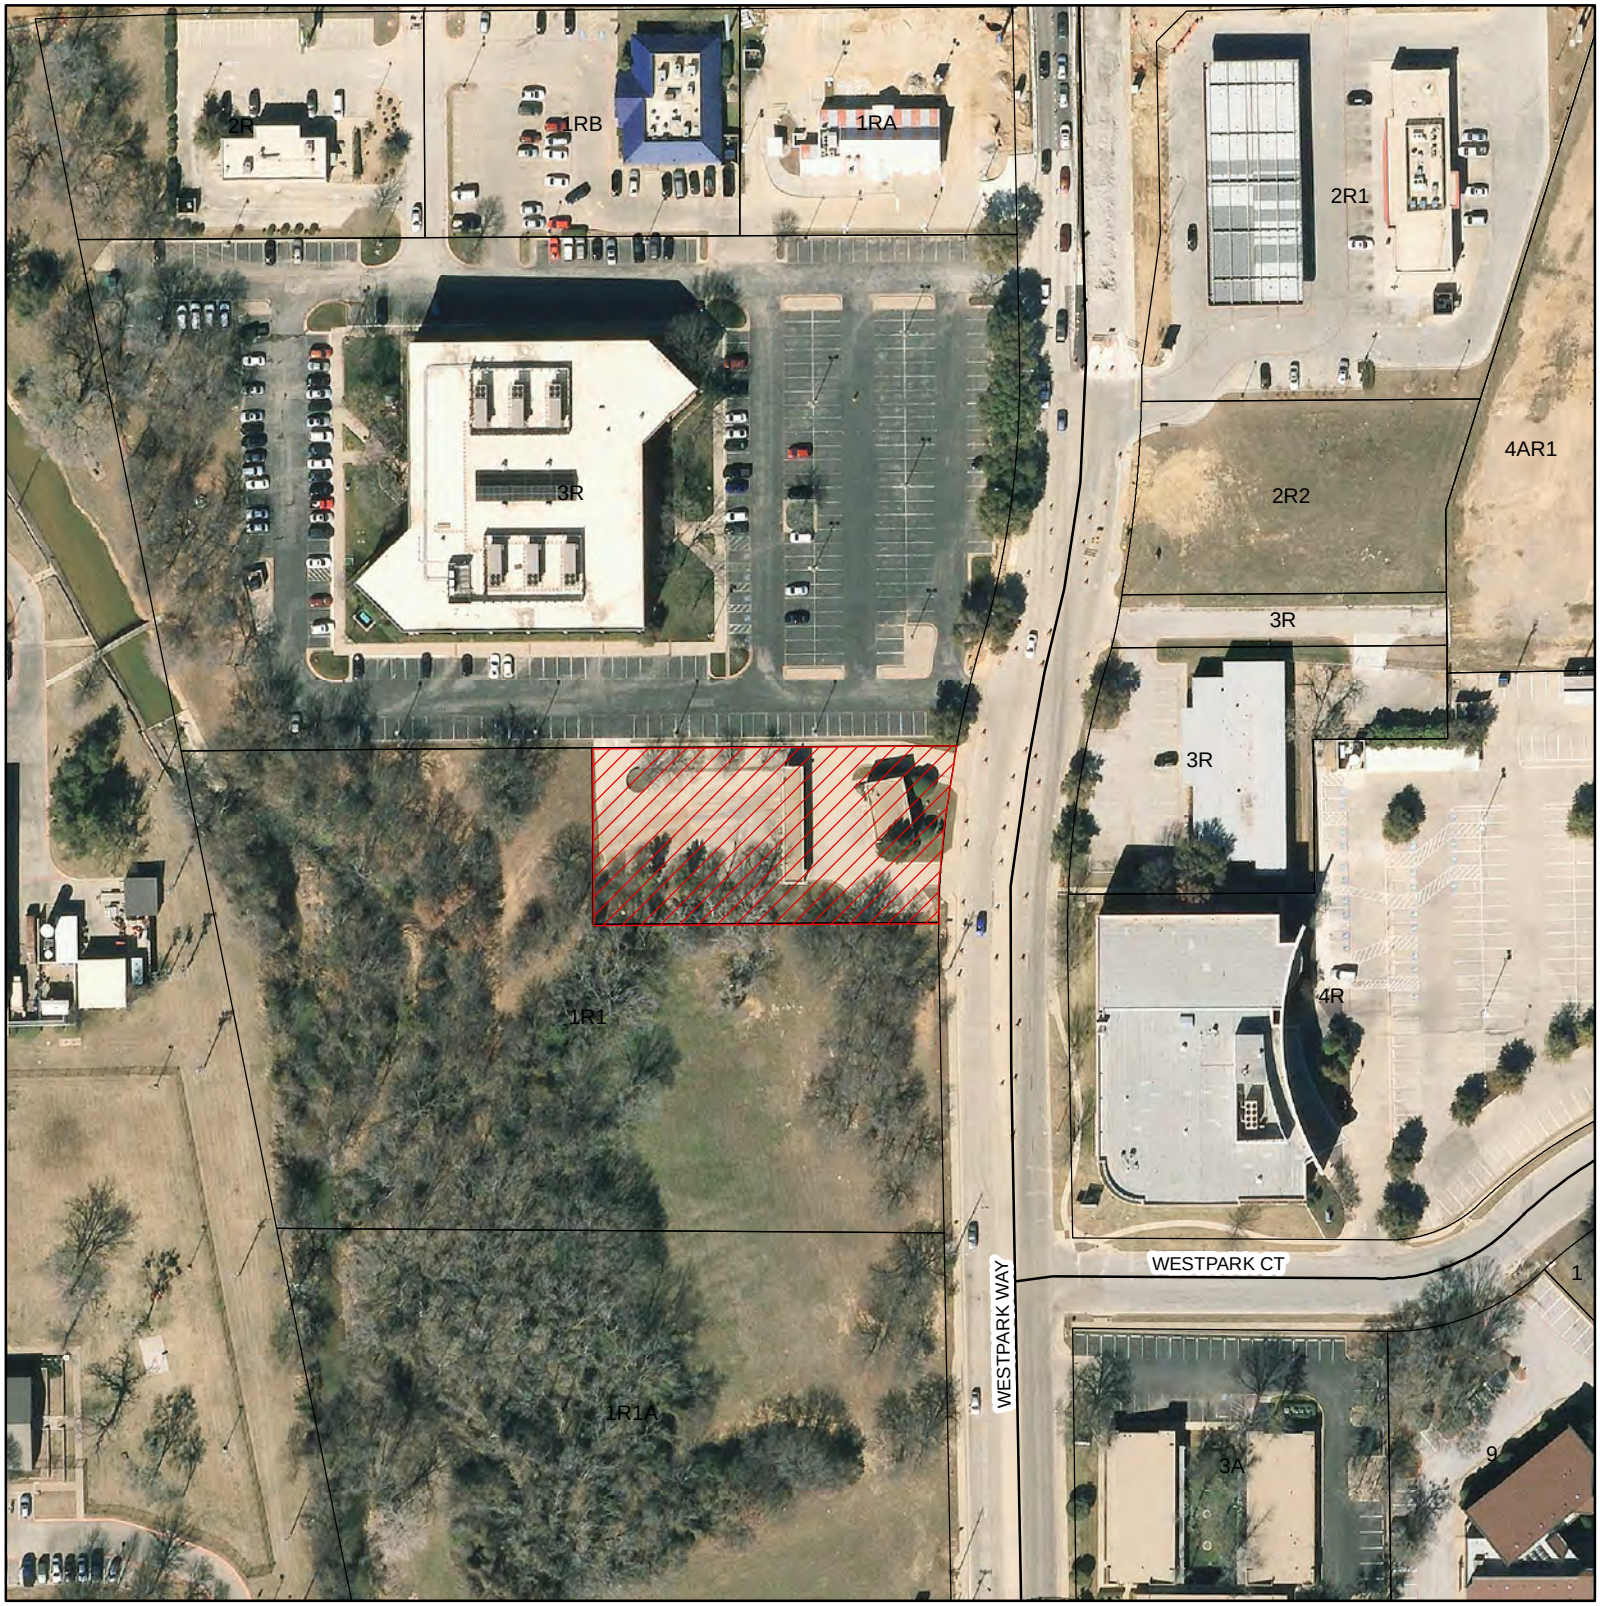
SubjectParcel