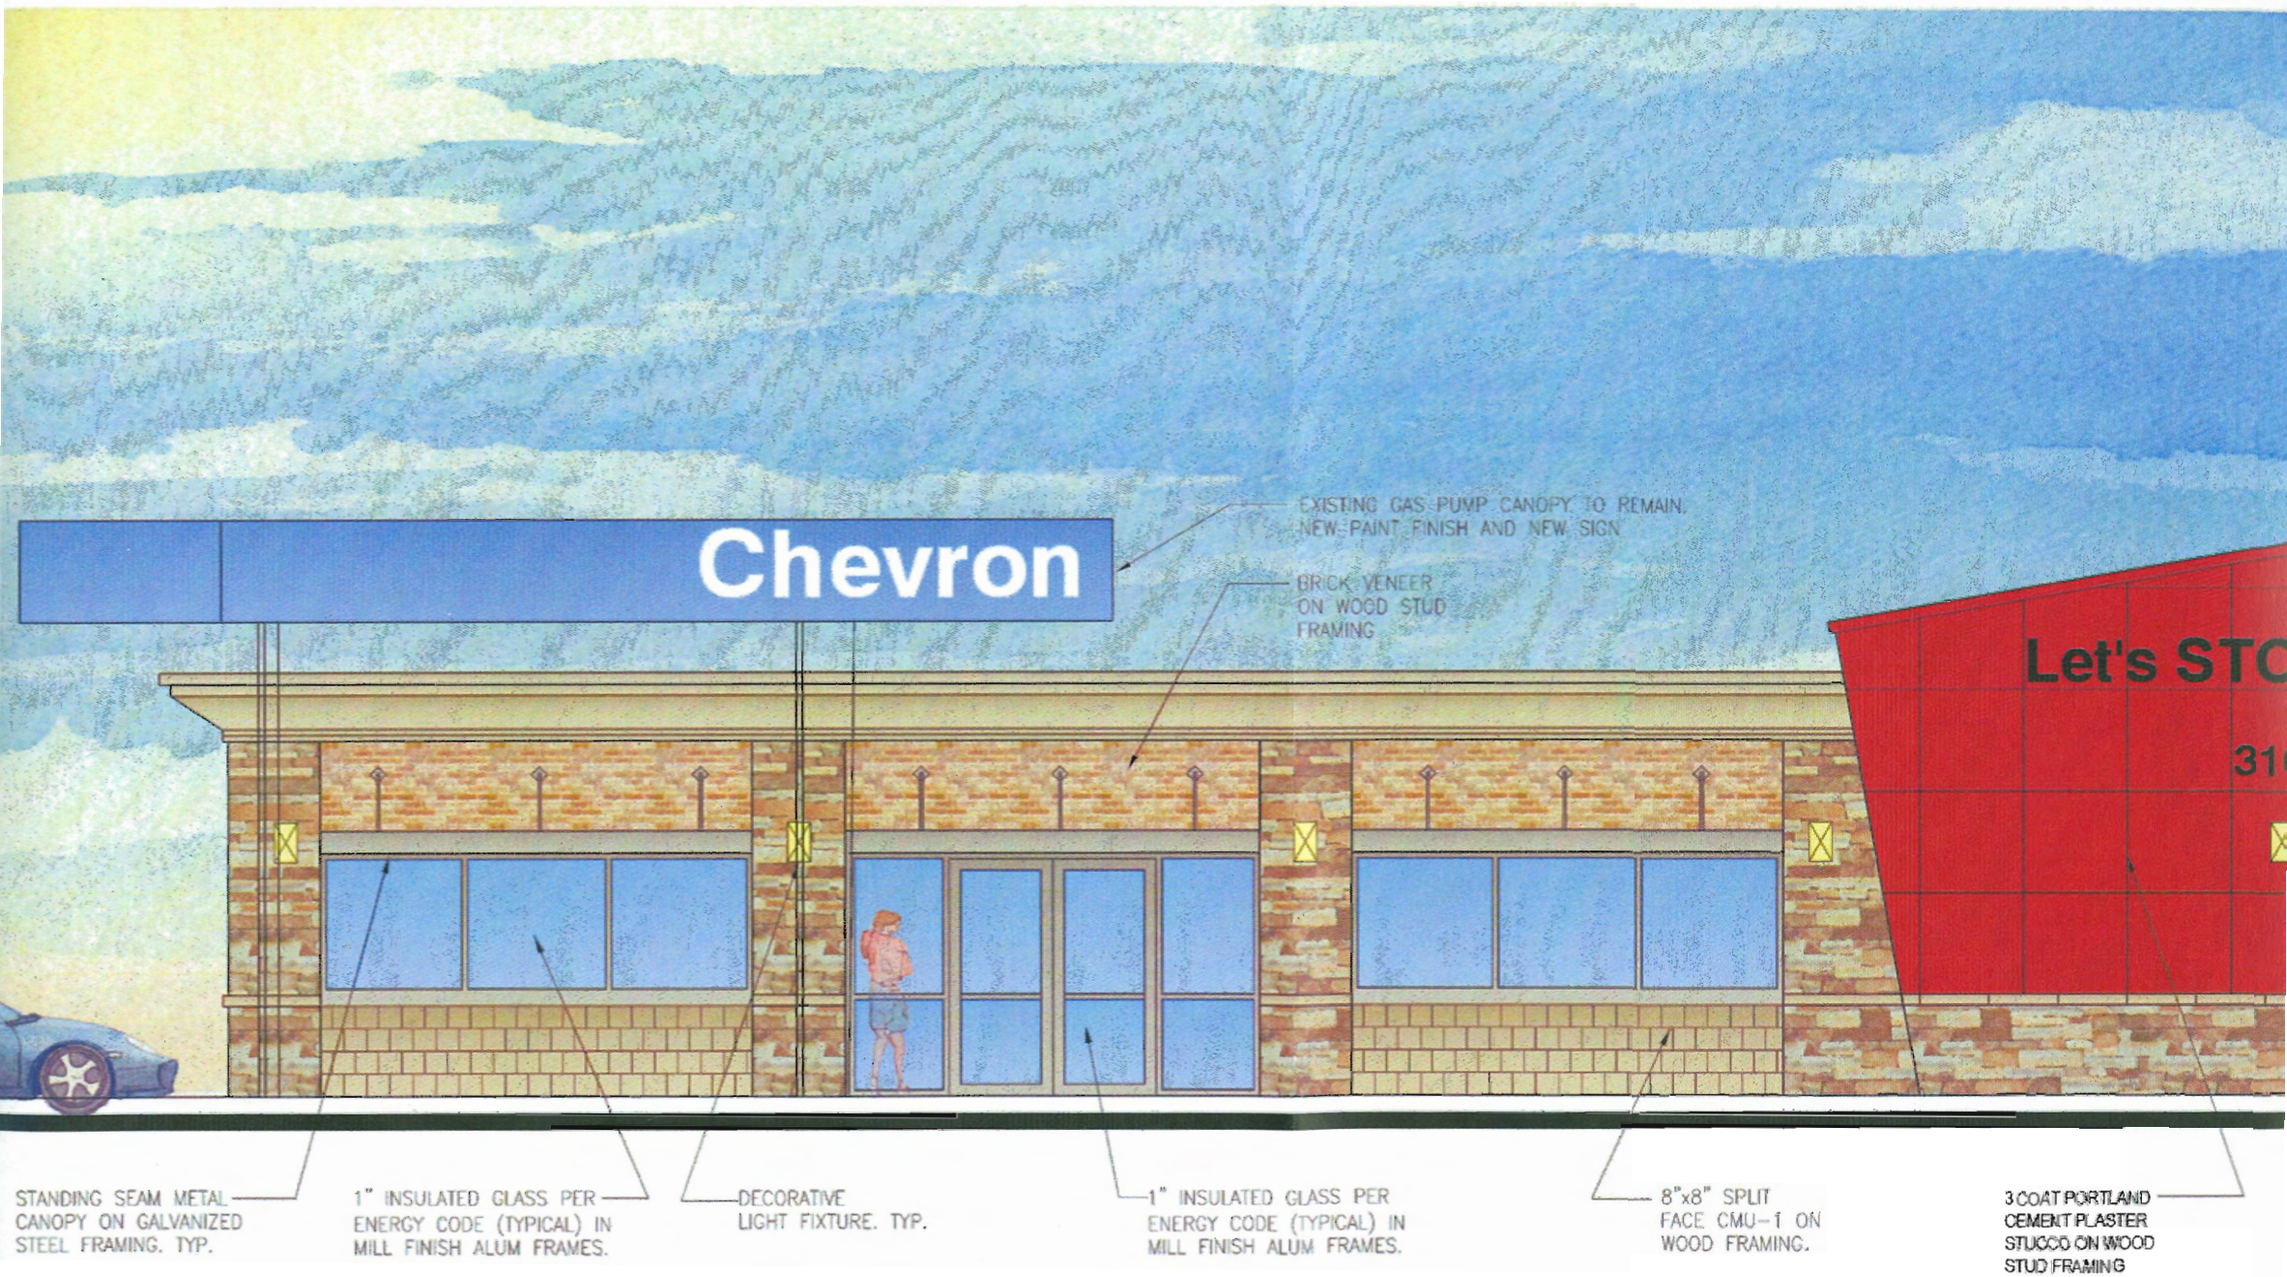
Chevron
EXISTING GAS PUMP CANOPY TO REMAIN. NEW PAINT FINISH AND NEW SIGN
BRICK VENEER ON WOOD STUD FRAMING
Let's STO
31
STANDING SEAM METAL CANOPY ON GALVANIZED STEEL FRAMING. TYP.
1" INSULATED GLASS PER ENERGY CODE (TYPICAL) IN MILL FINISH ALUM FRAMES.
DECORATIVE LIGHT FIXTURE. TYP.
1" INSULATED GLASS PER ENERGY CODE (TYPICAL) IN MILL FINISH ALUM FRAMES.
8"x8" SPLIT FACE CMU-1 ON WOOD FRAMING.
3 COAT PORTLAND CEMENT PLASTER STUCCO ON WOOD STUD FRAMING

3 COAT PORTLAND CEMENT PLASTER STUCCO
STORE SIGNAGE, SEPERATE SIGN PERMIT TO BE TAKEN FROM THE CITY BY SIGN CONTRACTOR
Let's STOP
3101
ADDRESS PLAQUE TO COMPLY CITY REQUIREMENT BY SIGN CONTRACTOR
Chevr
DECORATIVE LIGHT FIXTURE, TYP.
BRICK VENEER ON WOOD STUD FRAMING
DELIVERY WINDOW

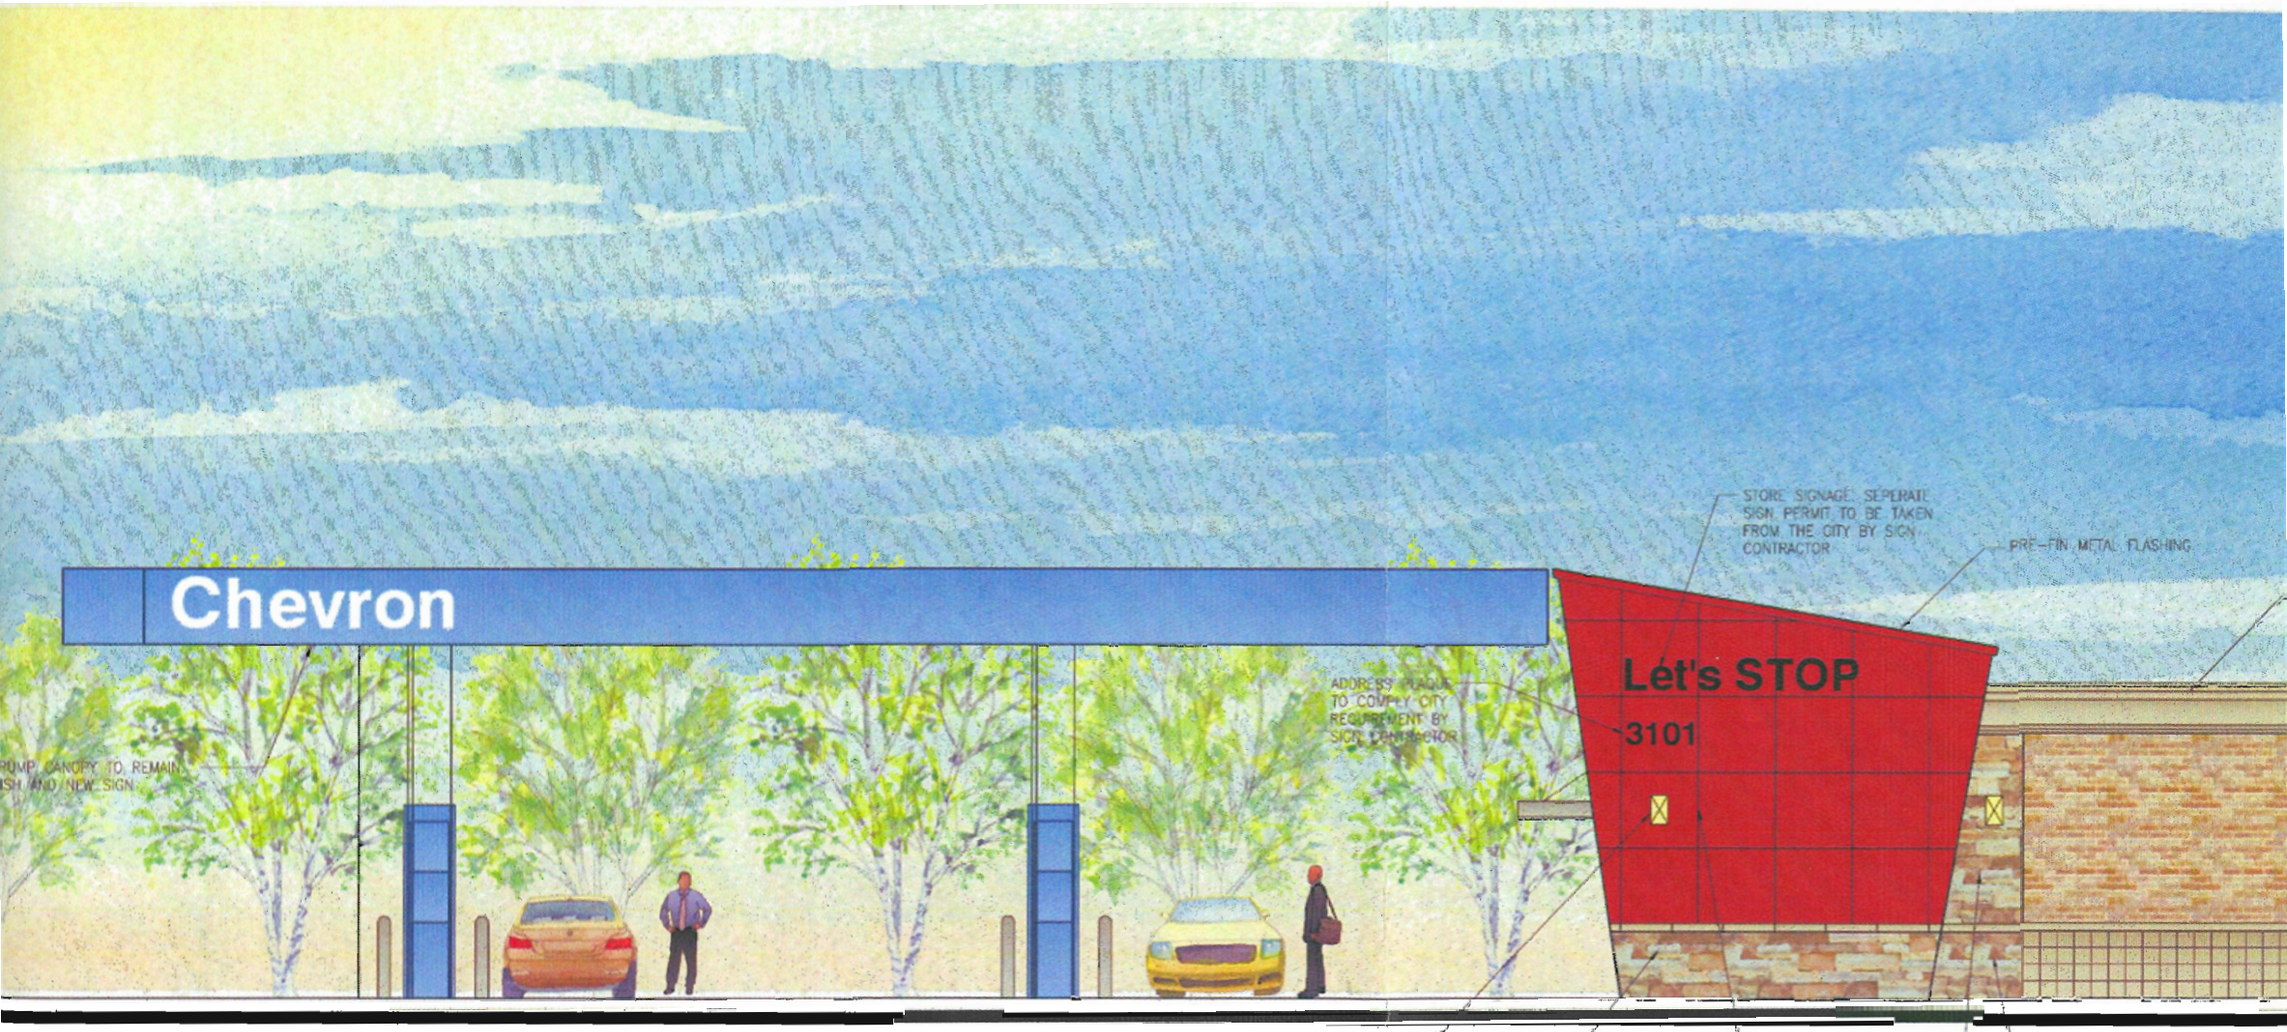
Chevron
Let's STOP
3101
STORE SIGNAGE, SEPERATE SIGN PERMIT TO BE TAKEN FROM THE CITY BY SIGN CONTRACTOR
PRE-FIN. METAL FLASHING
ADDRESS PLAQUE TO COMPLY CITY REQUIREMENT BY SIGN CONTRACTOR
PUMP CANOPY TO REMAIN
ISH AND NEW SIGN
DECORATIVE LIGHT FIXTURE, TYP.
DRYSTACK STONE VENEER TYPE-1 ON WOOD VENEER
3 COAT PORTLAND CEMENT PLASTER STUCCO ON WOOD STUD FRAMING
DRYSTACK STONE VENEER TYPE-1 ON WOOD FRAMING
DRYSTACK STONE VENEER TYPE-2 ON WOOD FRAMING.

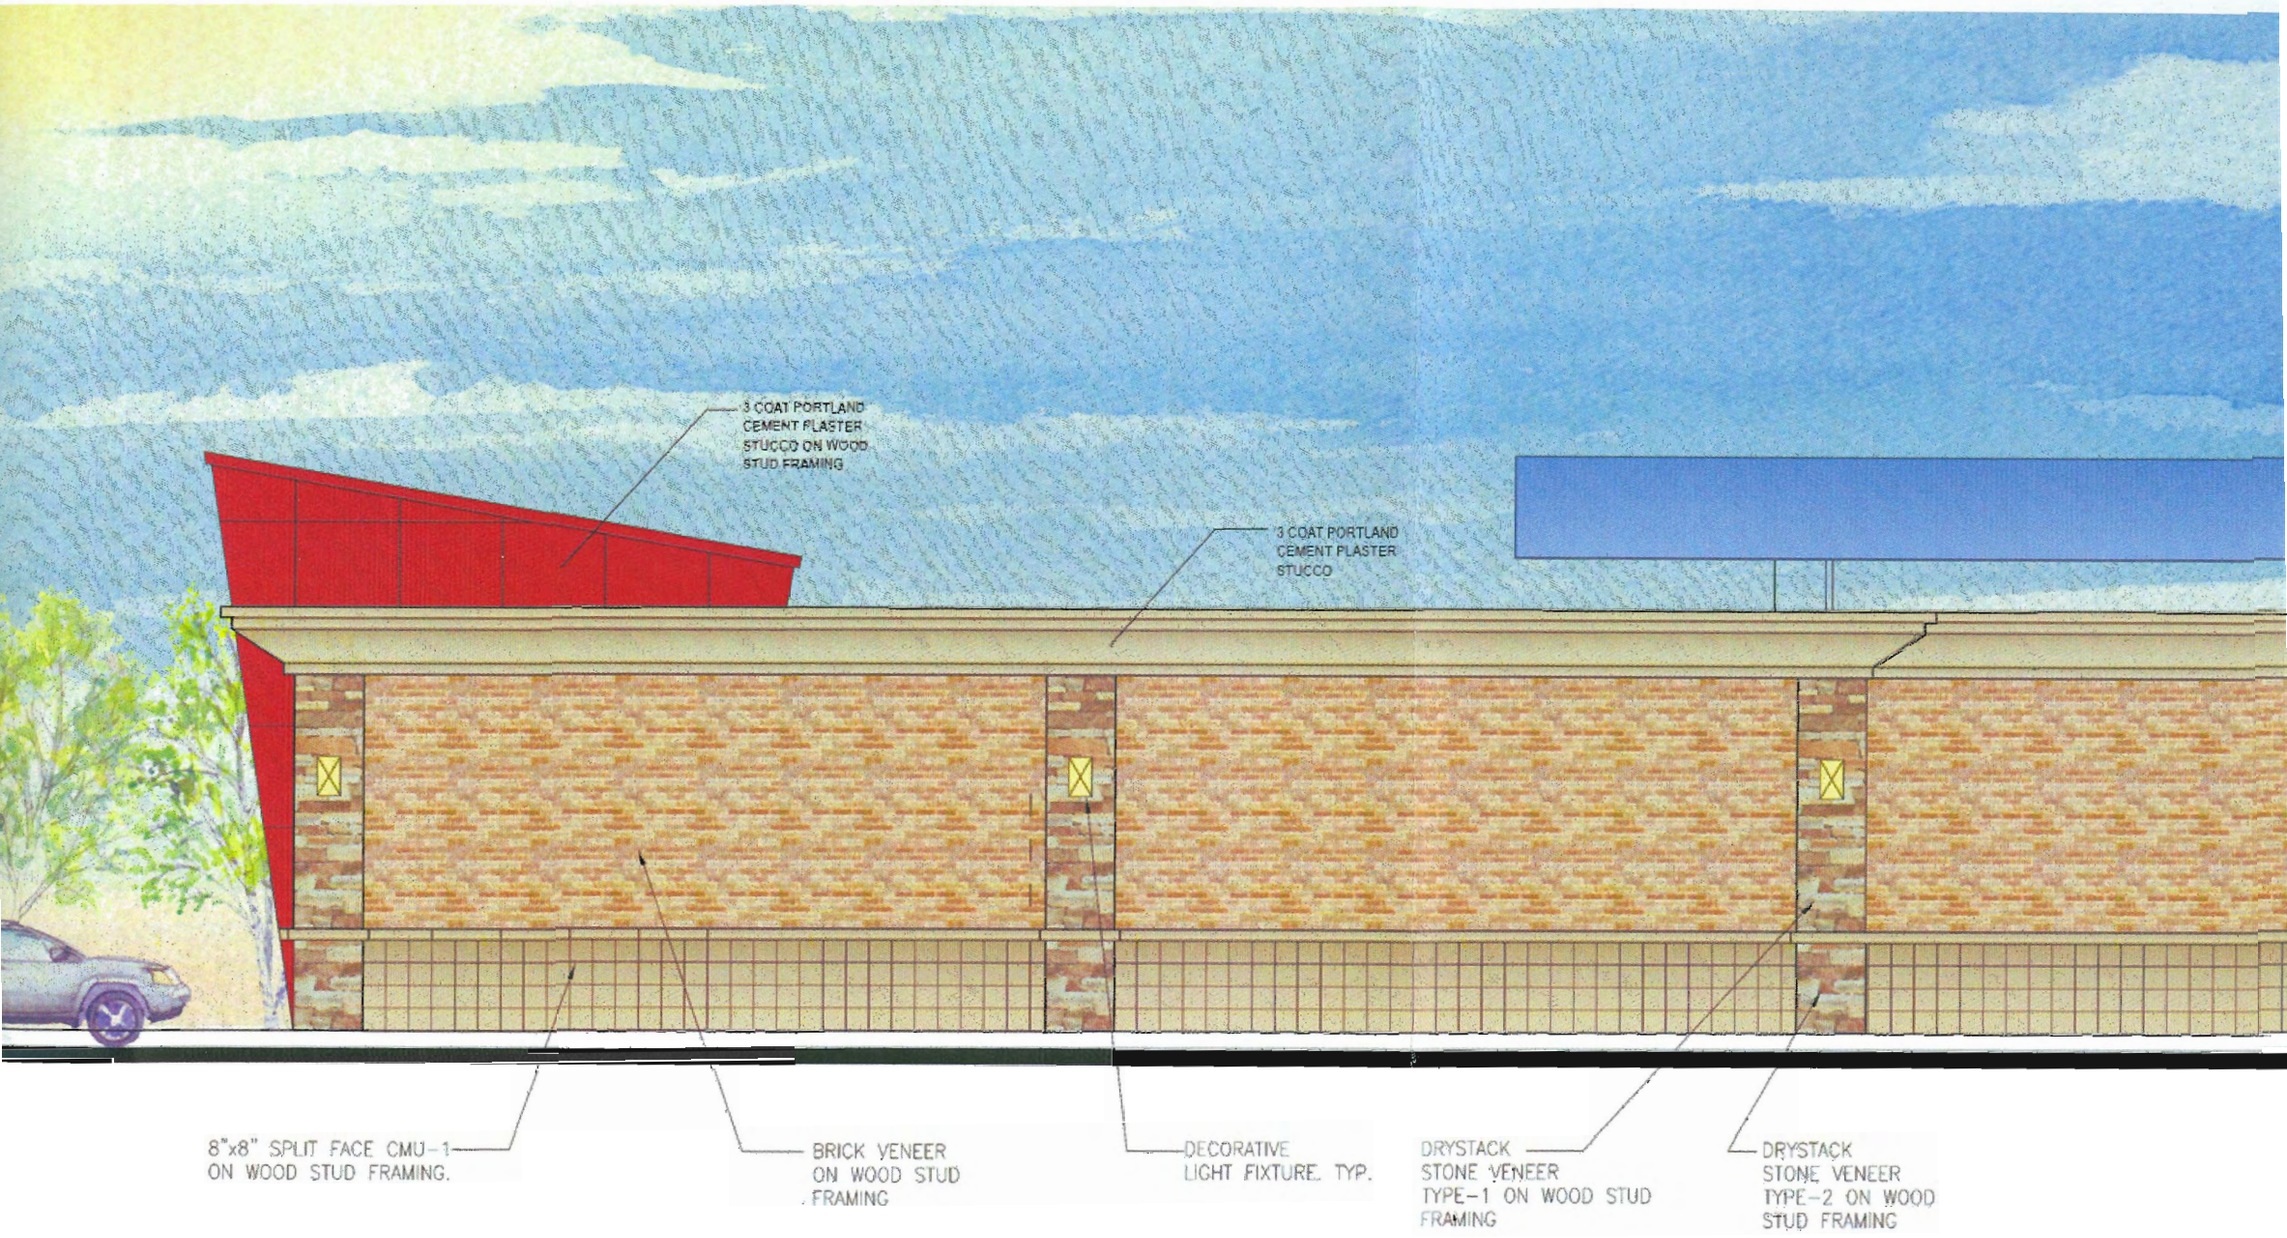
3 COAT PORTLAND CEMENT PLASTER STUCCO ON WOOD STUD FRAMING
3 COAT PORTLAND CEMENT PLASTER STUCCO
8"x8" SPLIT FACE CMU-1 ON WOOD STUD FRAMING.
BRICK VENEER ON WOOD STUD FRAMING
DECORATIVE LIGHT FIXTURE. TYP.
DRYSTACK STONE VENEER TYPE-1 ON WOOD STUD FRAMING
DRYSTACK STONE VENEER TYPE-2 ON WOOD STUD FRAMING