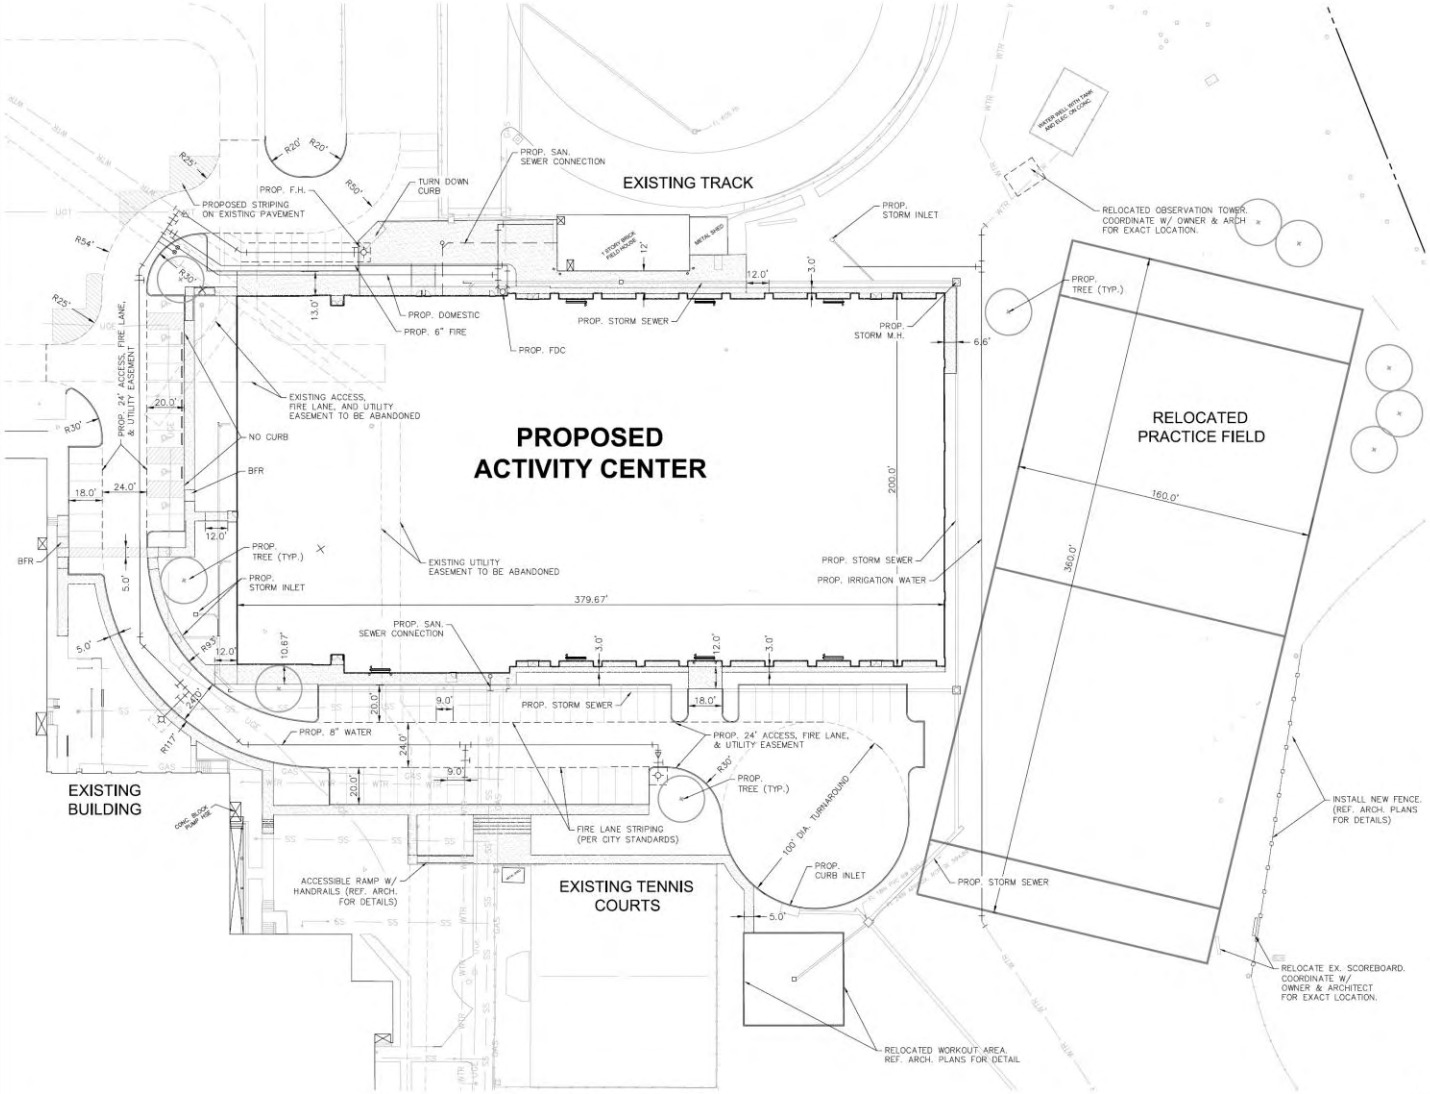

VICINITY MAP
1"=1,500'

GRAPHIC SCALE
(IN FEET)
1 inch = 30 ft.

PARKING SUMMARY

PARKING ANALYZED FOR AFFECTED AREAS ONLY INCLUDE SPACES ALONG EX. TRACK AND LOT BETWEEN PROPOSED ACTIVITY CENTER AND EX. BUILDINGS.

TOTAL EXISTING SPACES PRE-DEVELOPMENT
150 EXISTING SPACES
14 ACCESSIBLE SPACES
164 TOTAL

TOTAL PROPOSED SPACES POST-DEVELOPMENT
165 PROPOSED & EXISTING
15 ACCESSIBLE SPACES
180 TOTAL SPACES

10 SPACES ADDED
1 ACCESSIBLE SPACES ADDED
11 TOTAL SPACES ADDED

SITE PLAN #11-06-SP
TRINITY HIGH SCHOOL
ACTIVITY CENTER

Midway Park Addition, Lot 12, Block 45
1 Lot located on 48.396 Acres of Land out of the
J.P. Halford Survey, Abstract 711
City of Euless, Tarrant County, Texas
November 9, 2011

BANNISTER ENGINEERING
714 Hunters Row Ct., Ste. 104 | Mansfield, TX 76063 | 817.842.2094 | 817.842.2095 fax
REGISTRATION # F-10599 (TEXAS)

ENGINEER:
BANNISTER ENGINEERING, LLC.
714 HUNTERS ROW CT. STE. 104
MANSFIELD, TX 76063
(817) 842-2094
CONTACT: BOBBY SAMUEL

OWNER:
HURST-EULESS-BEDFORD
INDEPENDENT SCHOOL DISTRICT
1849 CENTRAL DRIVE
BEDFORD, TEXAS 76022
(817) 283-4462

NOV 07 2016
FILE COPY

RECEIVED
NOV 07 2011
BY:
FILE COPY