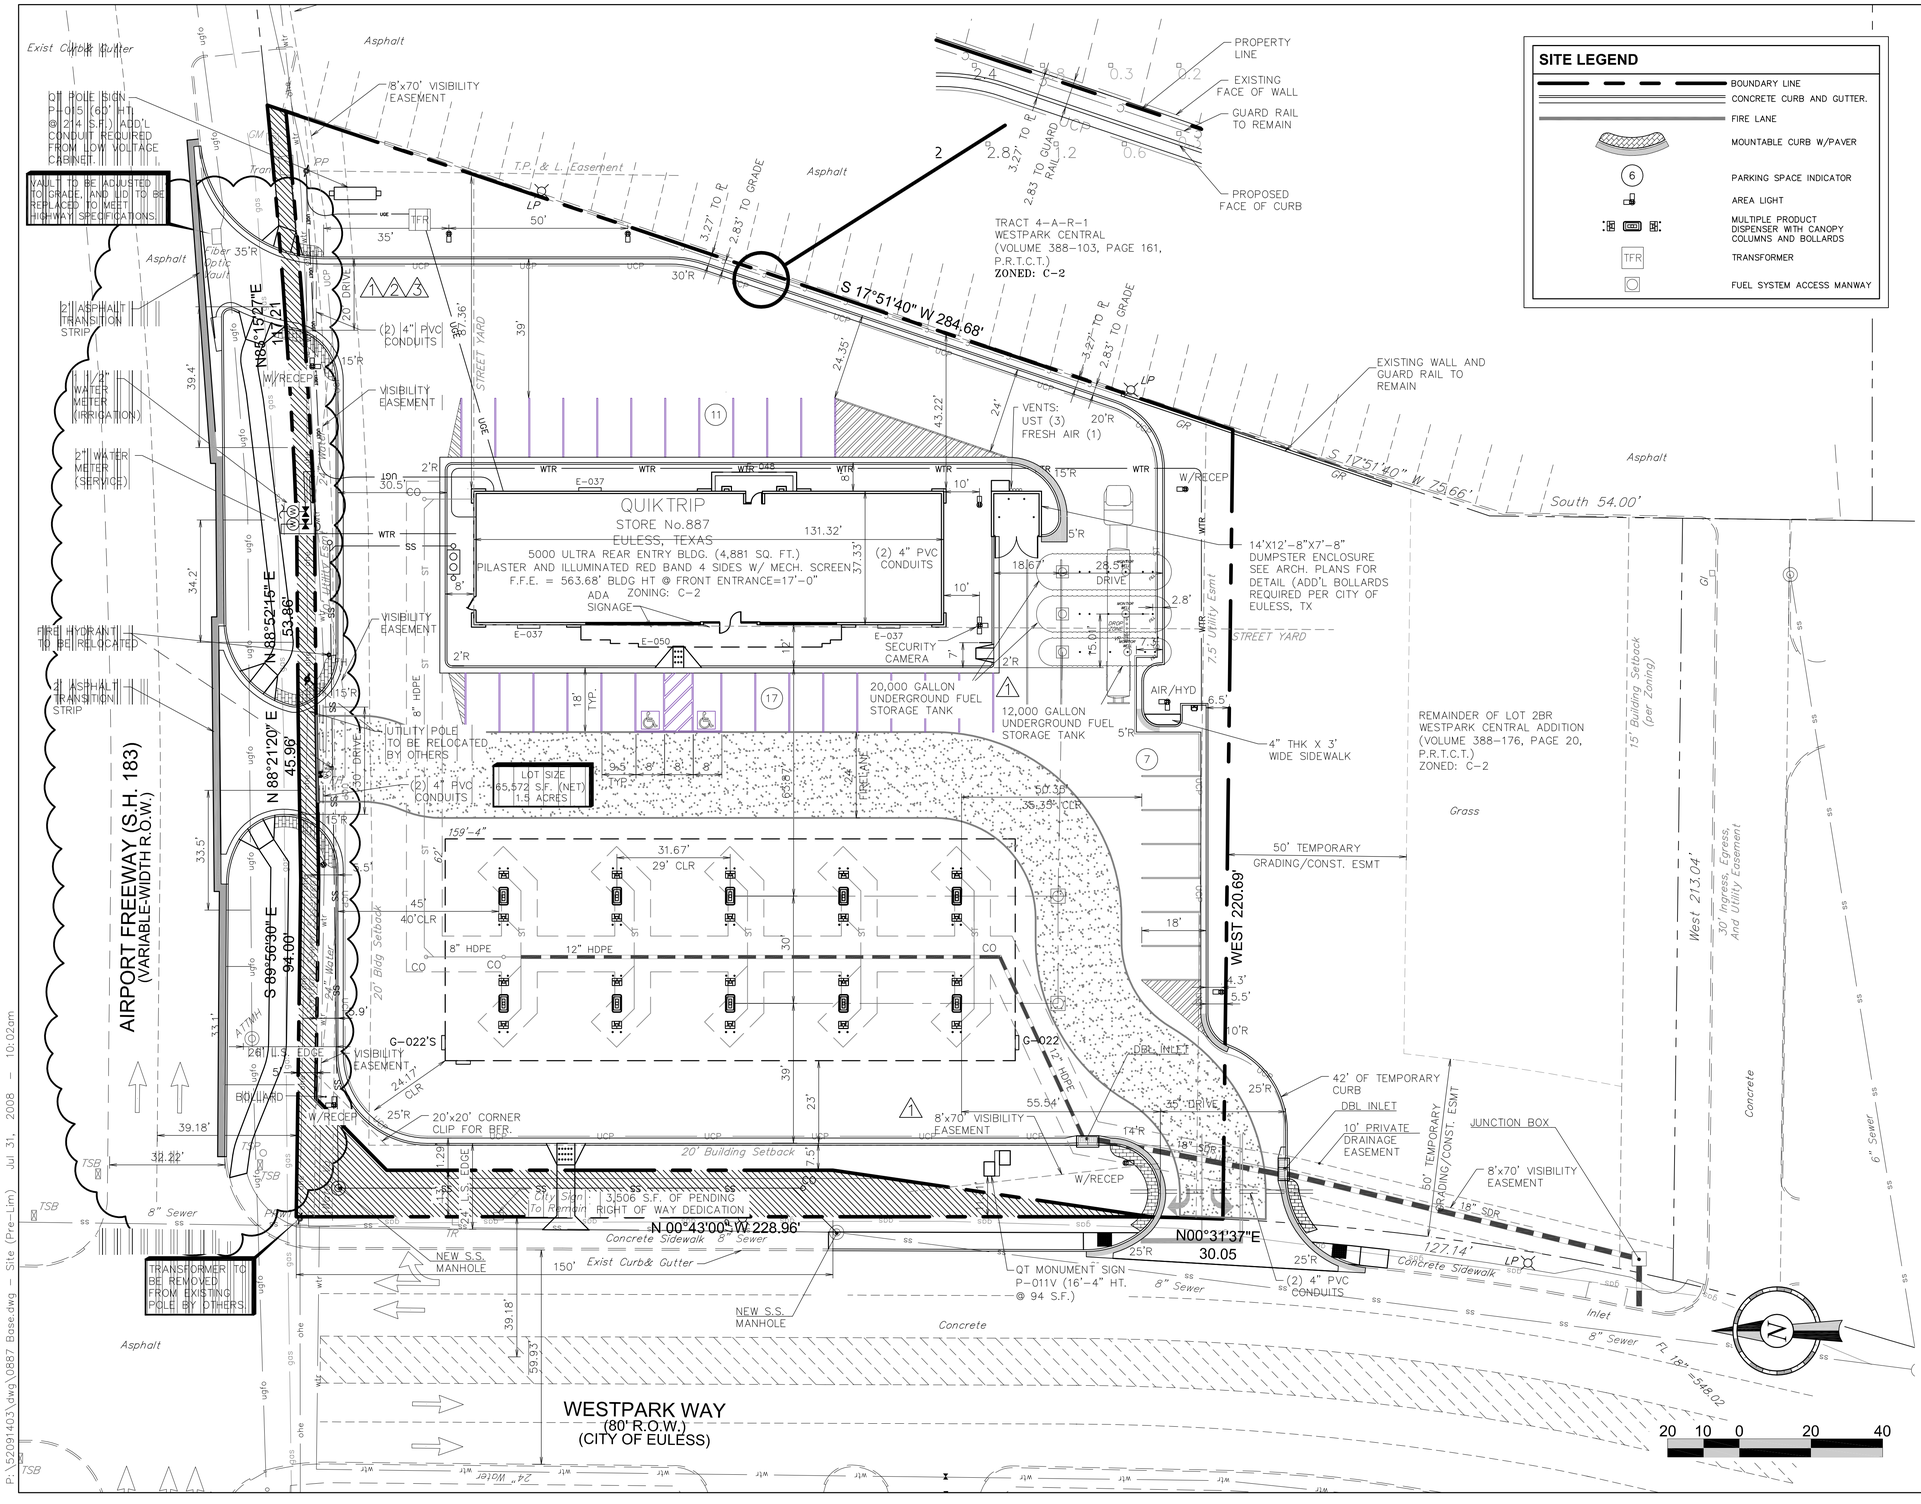

QuikTrip

14450 Trinity Blvd.
Fort Worth, TX 76155
(817) 358-7680
Fax (817) 858-0213

GENERAL NOTES

© COPYRIGHT

1986 QUIKTRIP CORPORATION
DESIGN PATENTS

QUIKTRIP PLANS ARE THE EXCLUSIVE PROPERTY OF QUIKTRIP CORPORATION, TULSA, OKLAHOMA. THESE PLANS ARE PROTECTED IN THEIR ENTIRETY BY DOMESTIC AND INTERNATIONAL COPYRIGHT AND PATENT STATUTES. ANY UNAUTHORIZED USE, REPRODUCTION, PUBLICATION, DISTRIBUTION OR SALE IN WHOLE OR IN PART, IS STRICTLY FORBIDDEN.

No.	Revision	Date
3	REMOVED PROPOSED DRIVE TO UTILIZE EXISTING DRIVES.	06/23/08
2	REMOVED WESTERN DRIVE, REVISED EASTERN DRIVE PER TxDOT	06/02/08
1	MOVED BUILDING, CANOPY, TANKS & PUMPS EAST, TO ACCOMMODATE A PASS-THROUGH & RIGHT TURN ONLY LANE TO THE NORTHWEST.	05/12/08

PBS&J

18383 PRESTON ROAD ~ SUITE 110
DALLAS, TEXAS 75252
PH. (972) 818~7275 FAX (972) 380~2609

SITE PLAN

DRAWN BY: TAB	SHEET 4
DESIGNED BY: SDA	OF 20
CHECKED BY: CHB	
ISSUE DATE: 4-17-08	

WESTPARK WAY & S.H. 183 EULESS, TEXAS

QuikTrip Store No. : 887

P:\52091403\dwg\0887 Base.dwg - Site (Pre-Lim) Jul 31, 2008 - 10:02am