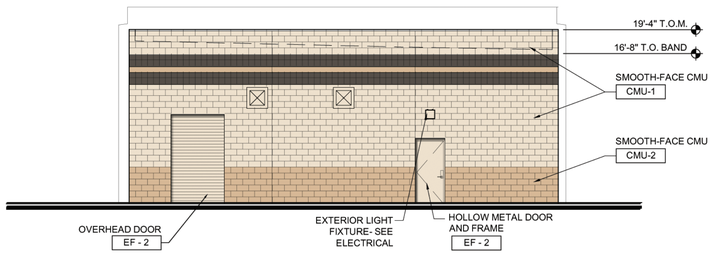

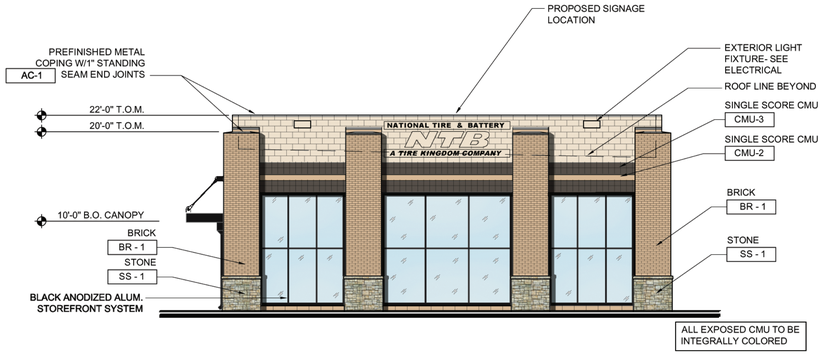

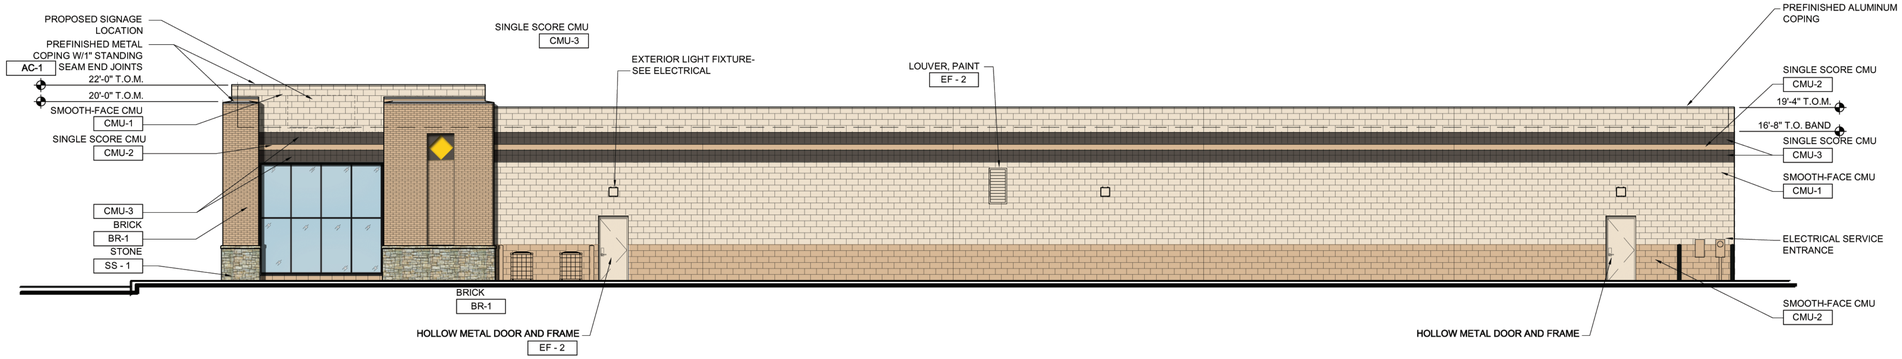

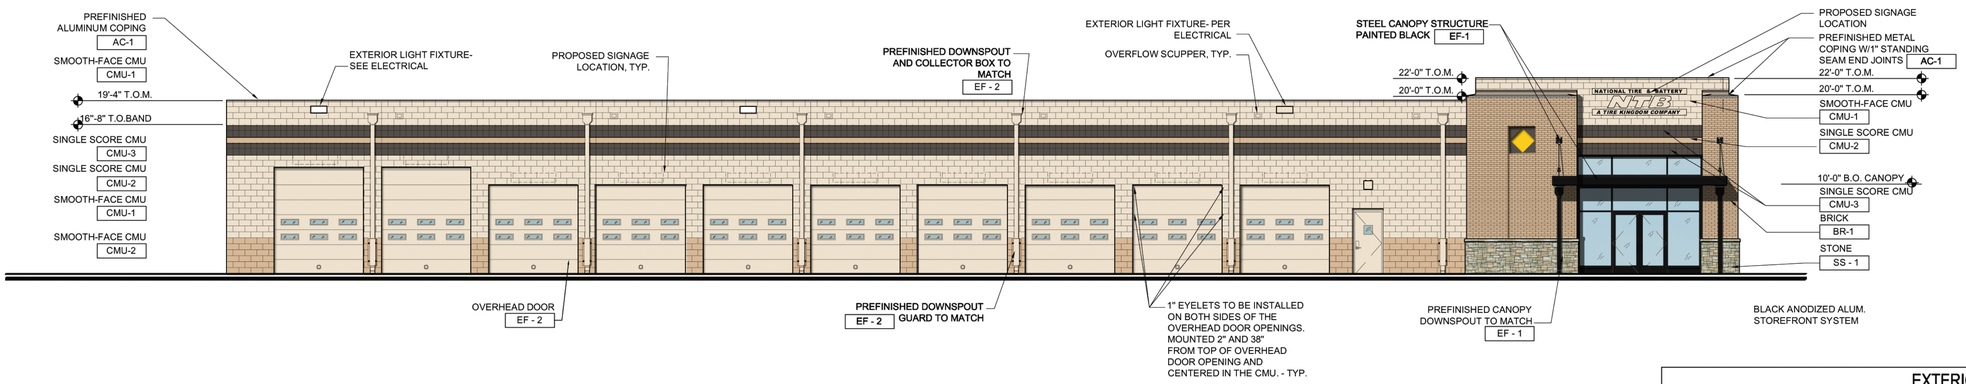

EXTERIOR FINISH SCHEDULE

	KEY	MATERIAL	COLOR	MANUFACTURER	REMARKS
EXTERIOR	AC - 1	PREFINISHED METAL	MATCH EF - 2 - SW #6112 BISCUIT		
	EF - 1	PAINT	SW # 6258 TRICORN BLACK	SHERWIN WILLIAMS	
	EF - 2	PAINT	SW# 6112 BISCUIT	SHERWIN WILLIAMS	
	EF - 6	PAINT	SW# 6906 CITRUS	SHERWIN WILLIAMS	
	CMU-1	INTEGRAL COLOR SPLIT FACE BLOCK	#6112 BISCUIT	S.W. CONCRETE	
	CMU-2	INTEGRAL COLOR SPLIT FACE BLOCK	#6114 BAGEL	S.W. CONCRETE	SINGLE SCORE
	CMU-3	INTEGRAL COLOR SPLIT FACE BLOCK	#7020 BLACK FOX	S.W. CONCRETE	SINGLE SCORE
	BR-1	BRICK	TO MATCH #61114 BAGEL	ACME BRICK	
	SS-1	CULTURED STONE VENEER	CBA	OWENS CORNING	
	SS-2	CULTURED STONE STONE WATERTABLE	CBA	OWENS CORNING	

NOTE: - CONTRACTOR TO CONTACT U.S. SIGNS FOR APPROVED SIGNAGE LOCATIONS. ANY/ALL SIGNAGE IS SUBJECT TO FINAL APPROVAL UNDER SEPARATE APPLICATION/PERMIT BY THE CHIEF BUILDING OFFICIAL OR DESIGNEE.

Pavilion

National Tire & Battery
Euless, TX

July 14, 2008

CRA ARCHITECTURE
CHILDREY ROBINSON ASSOCIATES
1212 KENILWORTH AVE.
CHARLOTTE, N.C., 28204
PHONE: (704) 378-6000
FAX: (704) 378-6006