NOTE: BEARINGS ARE BASED ON THE TEXAS STATE PLANE COORDINATE SYSTEM, N.A.D. 83 DATUM (NORTH CENTRAL ZONE) DERIVED FROM GPS OBSERVATIONS USING TRIMBLE REAL TIME KINEMATIC SYSTEM (RTK).

EXHIBIT "A"

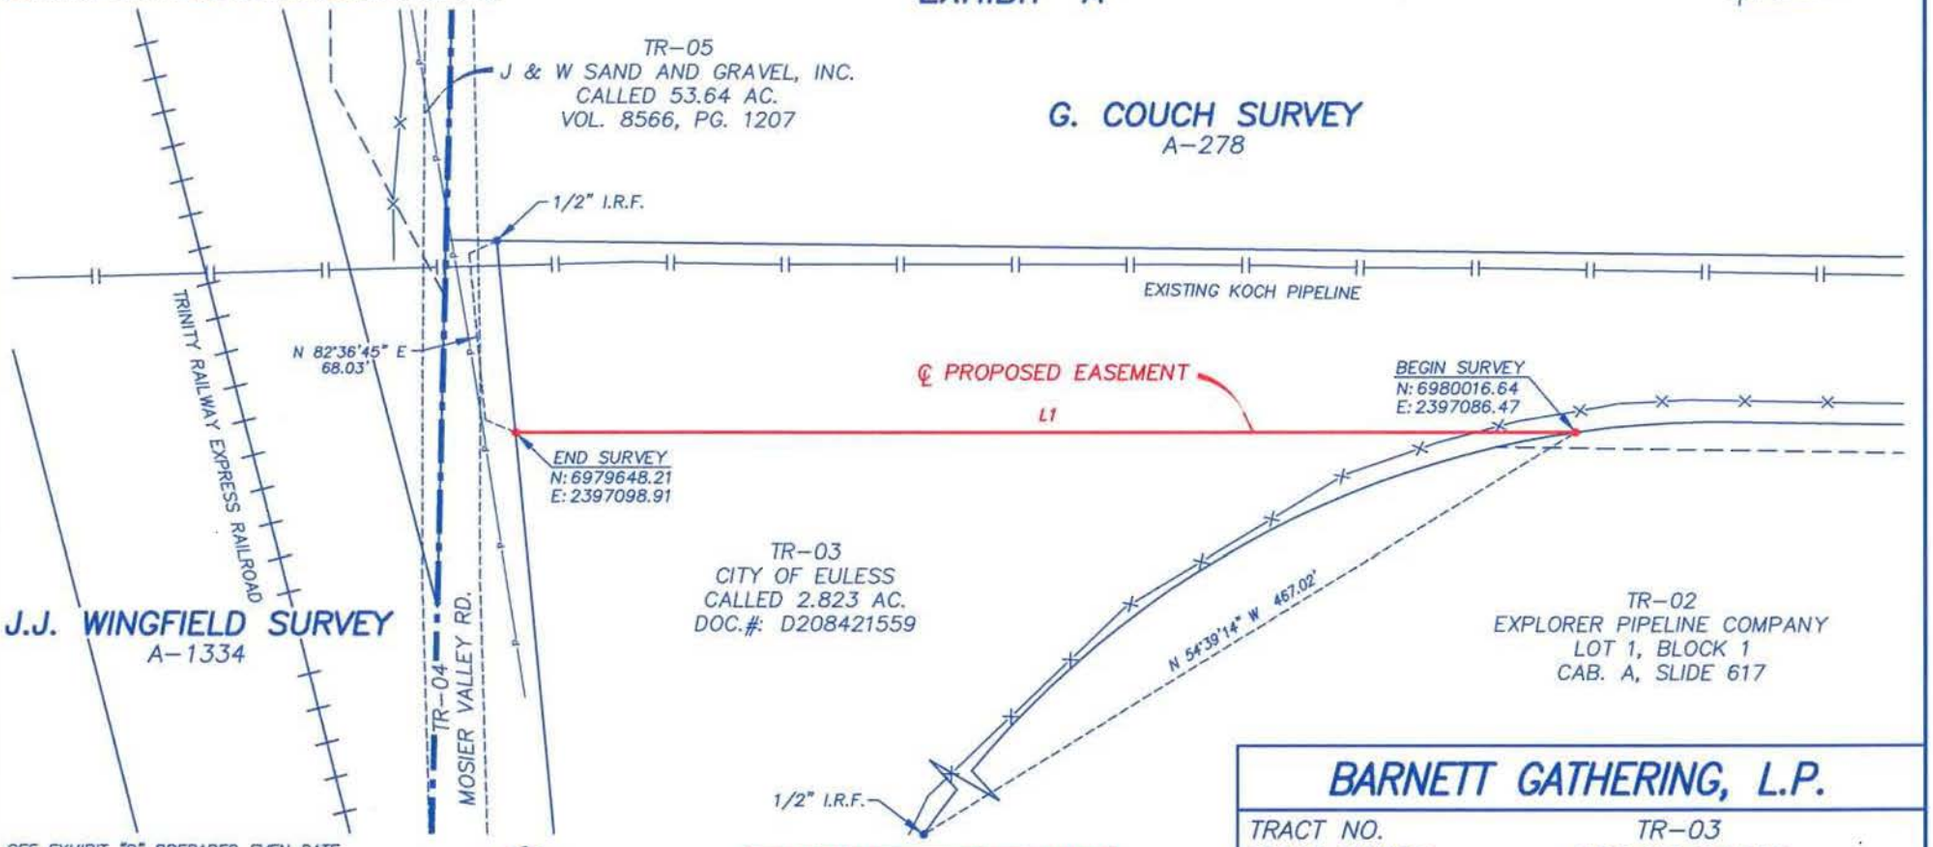

SEE EXHIBIT "B" PREPARED EVEN DATE.

I, THE UNDERSIGNED, DO HEREBY CERTIFY THAT THIS PLAT IS TRUE AND CORRECT TO THE BEST OF MY KNOWLEDGE AND BELIEF.

BY: _____

J. R. HANNER
REGISTERED PROFESSIONAL LAND SURVEYOR
STATE OF TEXAS NO. 5866

STATE OF TEXAS REGISTERED J.R. HANNER 5866 PROFESSIONAL LAND SURVEYOR

LINE	BEARING	DISTANCE
L1	S 01°56'04" E	368.64'

TOTAL = 368.64' / 22.3 RODS

PREPARED BY:
STANGER SURVEYING TYLER LLC
6381 NEW COPELAND ROAD
TYLER, TEXAS 75703
(903) 534-0174

Pipeline
Fence
Power line
Buried Cable
Creek

BARNETT GATHERING, L.P.

TRACT NO. TR-03
TRACT OWNER: CITY OF EULESS

DATE: 1-21-09
SCALE: 1" = 50'
DRAWN BY: D.L.C.
FILE: T81575\TR-03

PROPOSED EASEMENT FOR
MIDWAY # 1H
TARRANT COUNTY, TEXAS

REV.	REVISION DESCRIPTION	BY	DATE	CHK'D	DATE