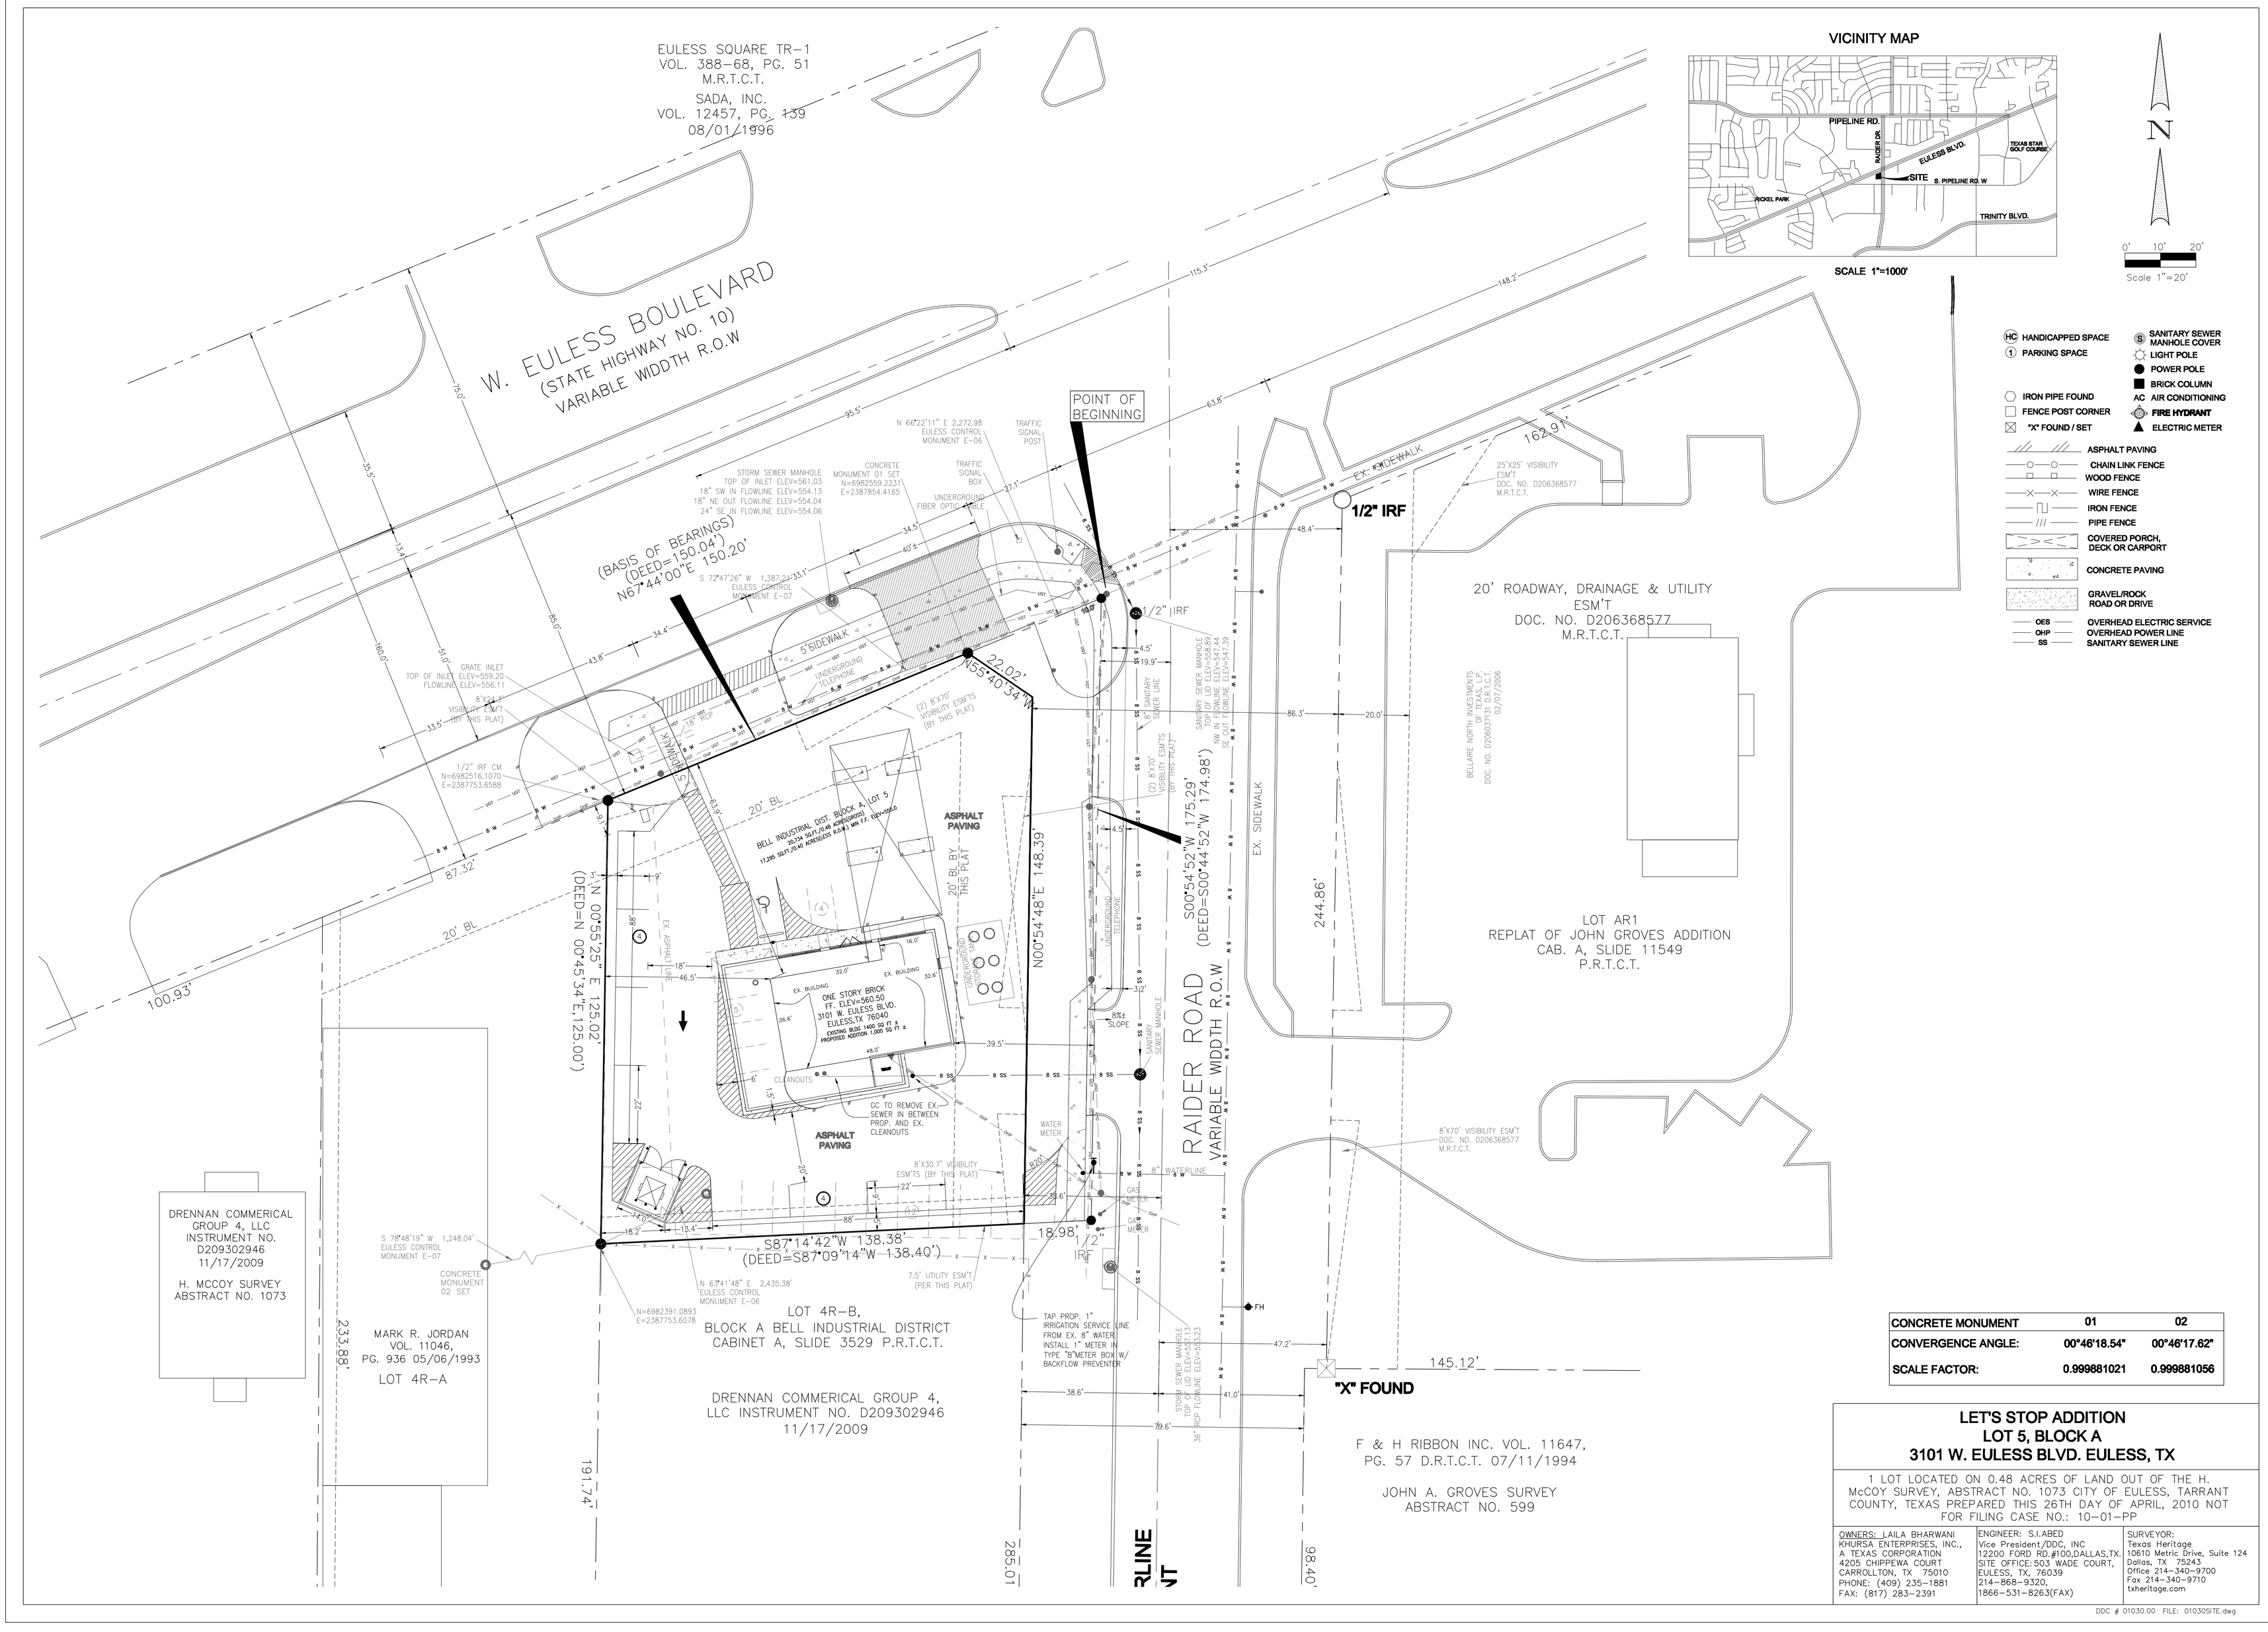

CONCRETE MONUMENT	01	02
CONVERGENCE ANGLE:	00°46'18.54"	00°46'17.62"
SCALE FACTOR:	0.999881021	0.999881056

LET'S STOP ADDITION
LOT 5, BLOCK A
3101 W. EULESS BLVD. EULESS, TX

1 LOT LOCATED ON 0.48 ACRES OF LAND OUT OF THE H. McCOY SURVEY, ABSTRACT NO. 1073 CITY OF EULESS, TARRANT COUNTY, TEXAS PREPARED THIS 26TH DAY OF APRIL, 2010 NOT FOR FILING CASE NO.: 10-01-PP

OWNERS: LAILA BHARWANI
KHURSA ENTERPRISES, INC.,
A TEXAS CORPORATION
4205 CHIPPEWA COURT
CARROLLTON, TX 75010
PHONE: (409) 235-1881
FAX: (817) 283-2391

ENGINEER: S.I.ABED
Vice President/DDC, INC
12200 FORD RD.#100,DALLAS,TX
SITE OFFICE: 503 WADE COURT,
EULESS, TX, 76039
214-868-9320,
1866-531-8263(FAX)

SURVEYOR:
Texas Heritage
10610 Metric Drive, Suite 124
Dallas, TX 75243
Office 214-340-9700
Fax 214-340-9710
txheritage.com

DDC # 01030.00 FILE: 01030SITE.dwg

DDC, Inc.
DESIGN DEVELOPMENT CONSULTANTS/ REGISTRATION # 5818
CIVIL MUNICIPAL & LAND DEVELOPMENT CONSULTANT
12200 FORD ROAD, DALLAS, TX. 75234
SITE OFFICE: 503 WADE COURT, EULESS, TX. 76039.
Tel: 214-868-9320 Fax: 214-432-4401

LET'S STOP ADDITION
LOT 5, BLOCK A
3101 W. EULESS BLVD. EULESS, TX

1 LOT LOCATED ON 0.48 ACRES OF LAND OUT OF THE H. McCOY SURVEY, ABSTRACT NO. 1073 CITY OF EULESS, TARRANT COUNTY, TEXAS PREPARED THIS 26TH DAY OF APRIL, 2010 NOT FOR FILING CASE NO.: 10-01-PP

No.	DATE	REVISION
1	07/26/10	SUBMITTAL
2	8/16/10	SUBMITTAL
3	8/30/10	SUBMITTAL
4		
5		
6		
7		

S.I.ABED 8/30/10

THESE CONSTRUCTION PLANS WERE PREPARED UNDER THE DIRECTION OF S.I. ABED, REGISTERED PROFESSIONAL ENGINEER. THE SEAL APPEARING ON THIS DOCUMENT WAS AUTHORIZED BY S.I. ABED, P.E. #97531

STATE OF TEXAS S.I. ABED 97531 REGISTERED PROFESSIONAL ENGINEER

SITE PLAN

DATE: 7/15/10	SCALE: 1"=20'
DRAWN: A.I.	CHECKED BY: S.I.ABED
PROJECT # 001030.00	
SHEET NO: 1	

Exhibit 1