EXHIBIT A

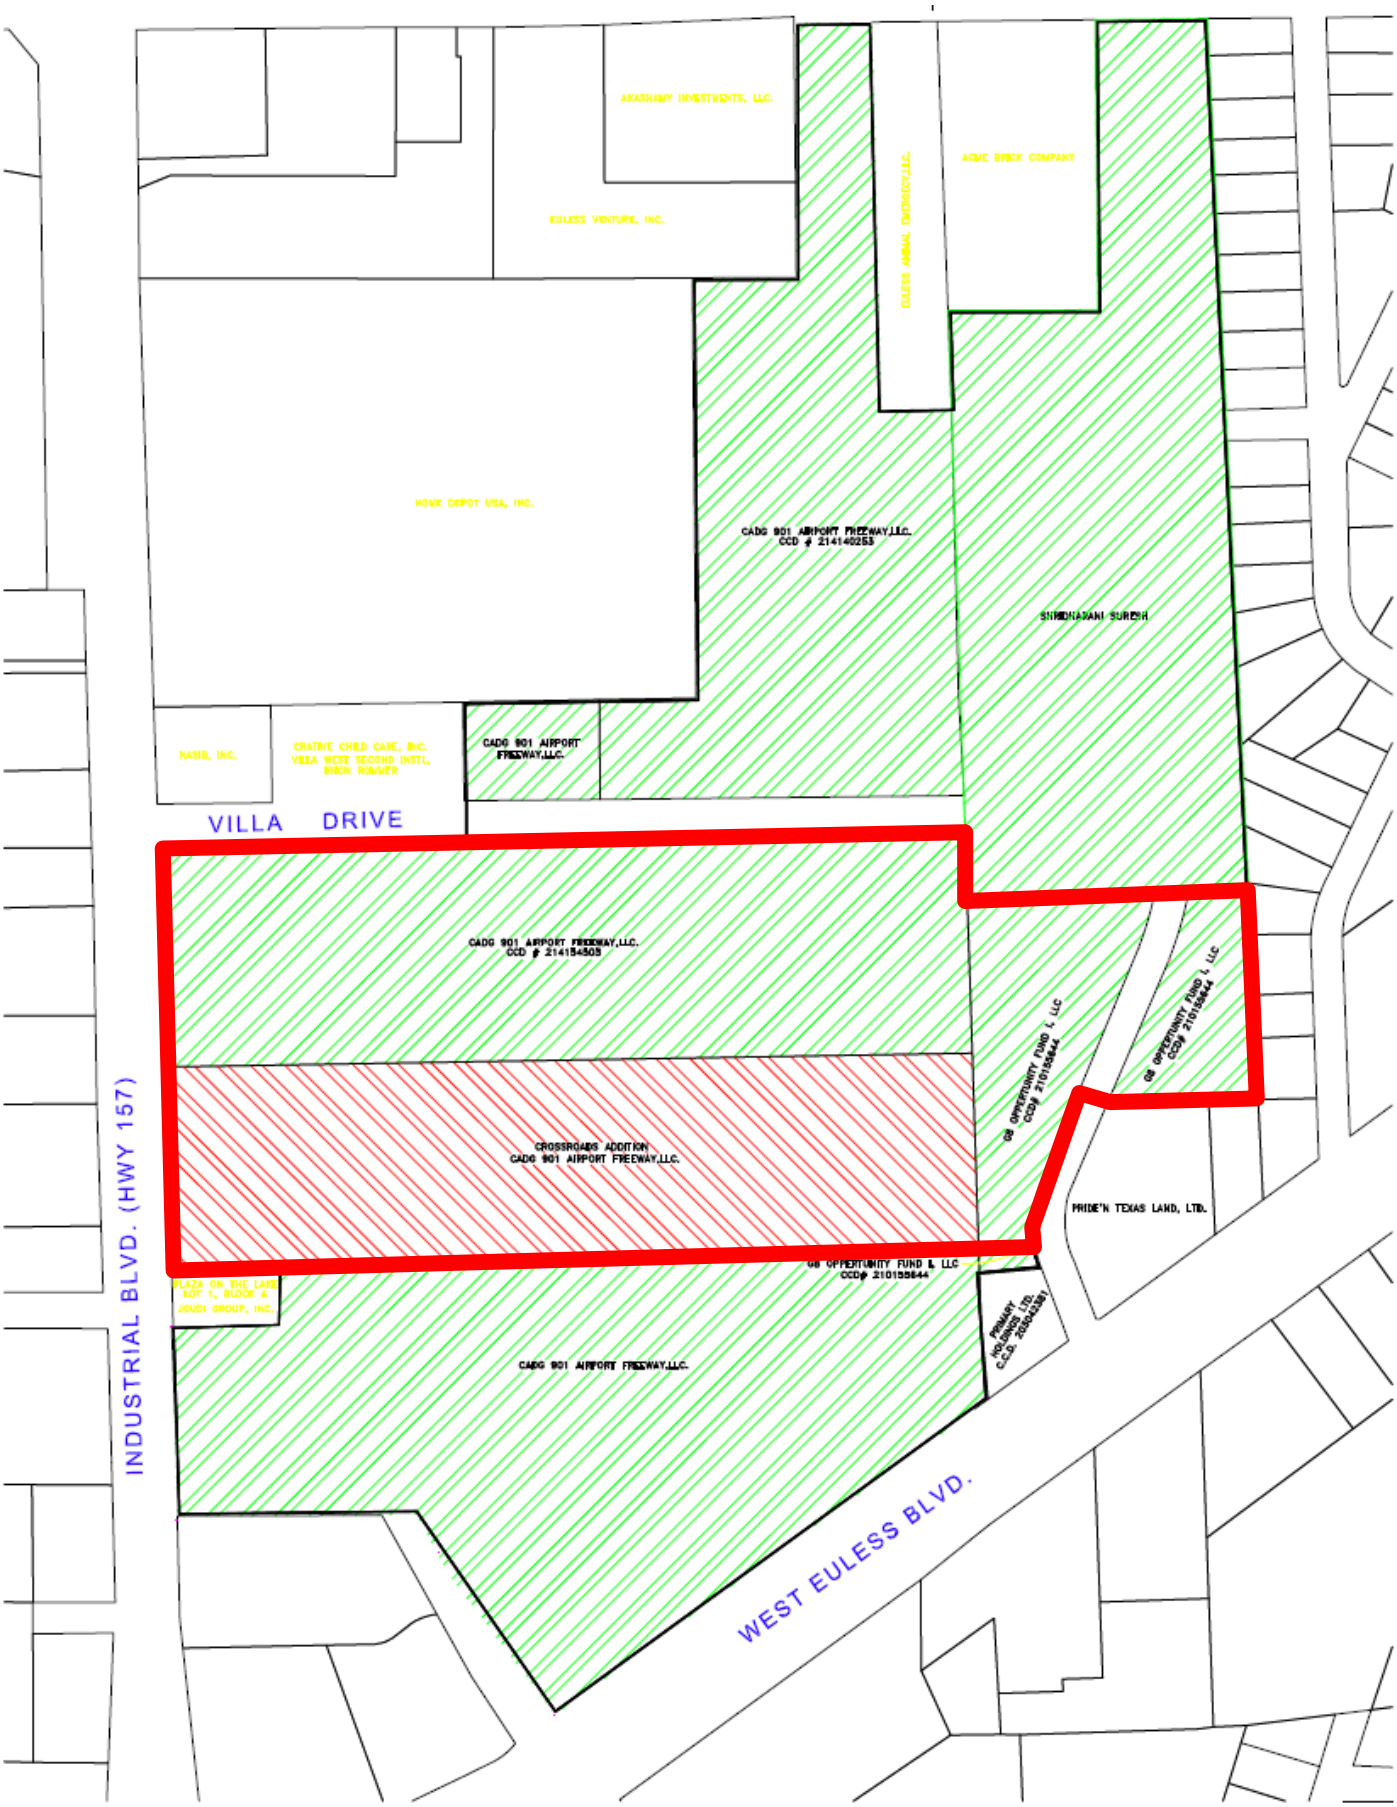
HWY 183
AKASHAMY INVESTMENTS, LLC.
EULESS VENTURE, INC.
EULESS ANIMAL EMERGENCY,LLC.
ACME BRICK COMPANY
HOME DEPOT USA, INC.
CADG 901 AIRPORT FREEWAY,LLC.
CCD # 214140253
SHREDNARANI SURESH
NASIB, INC.
CRATIVE CHILD CARE, INC.
VILLA WEST SECOND INSTL.
BHON ROMMER
CADG 901 AIRPORT
FREEWAY,LLC.
VILLA DRIVE
CADG 901 AIRPORT FREEWAY,LLC.
CCD # 214154503
G8 OPPERTUNITY FUND I, LLC
CCD# 210155644
G8 OPPERTUNITY FUND I, LLC
CCD# 210155644
CROSSROADS ADDITION
CADG 901 AIRPORT FREEWAY,LLC.
PRIDE'N TEXAS LAND, LTD.
G8 OPPERTUNITY FUND I, LLC
CCD# 210155644
PLAZA ON THE LAKE
LOT 1, BLOCK A
JOUDI GROUP, INC.
PRIMARY
HOLDINGS LTD.
C.C.D. 205043381
CADG 901 AIRPORT FREEWAY,LLC.
INDUSTRIAL BLVD. (HWY 157)
WEST EULESS BLVD.